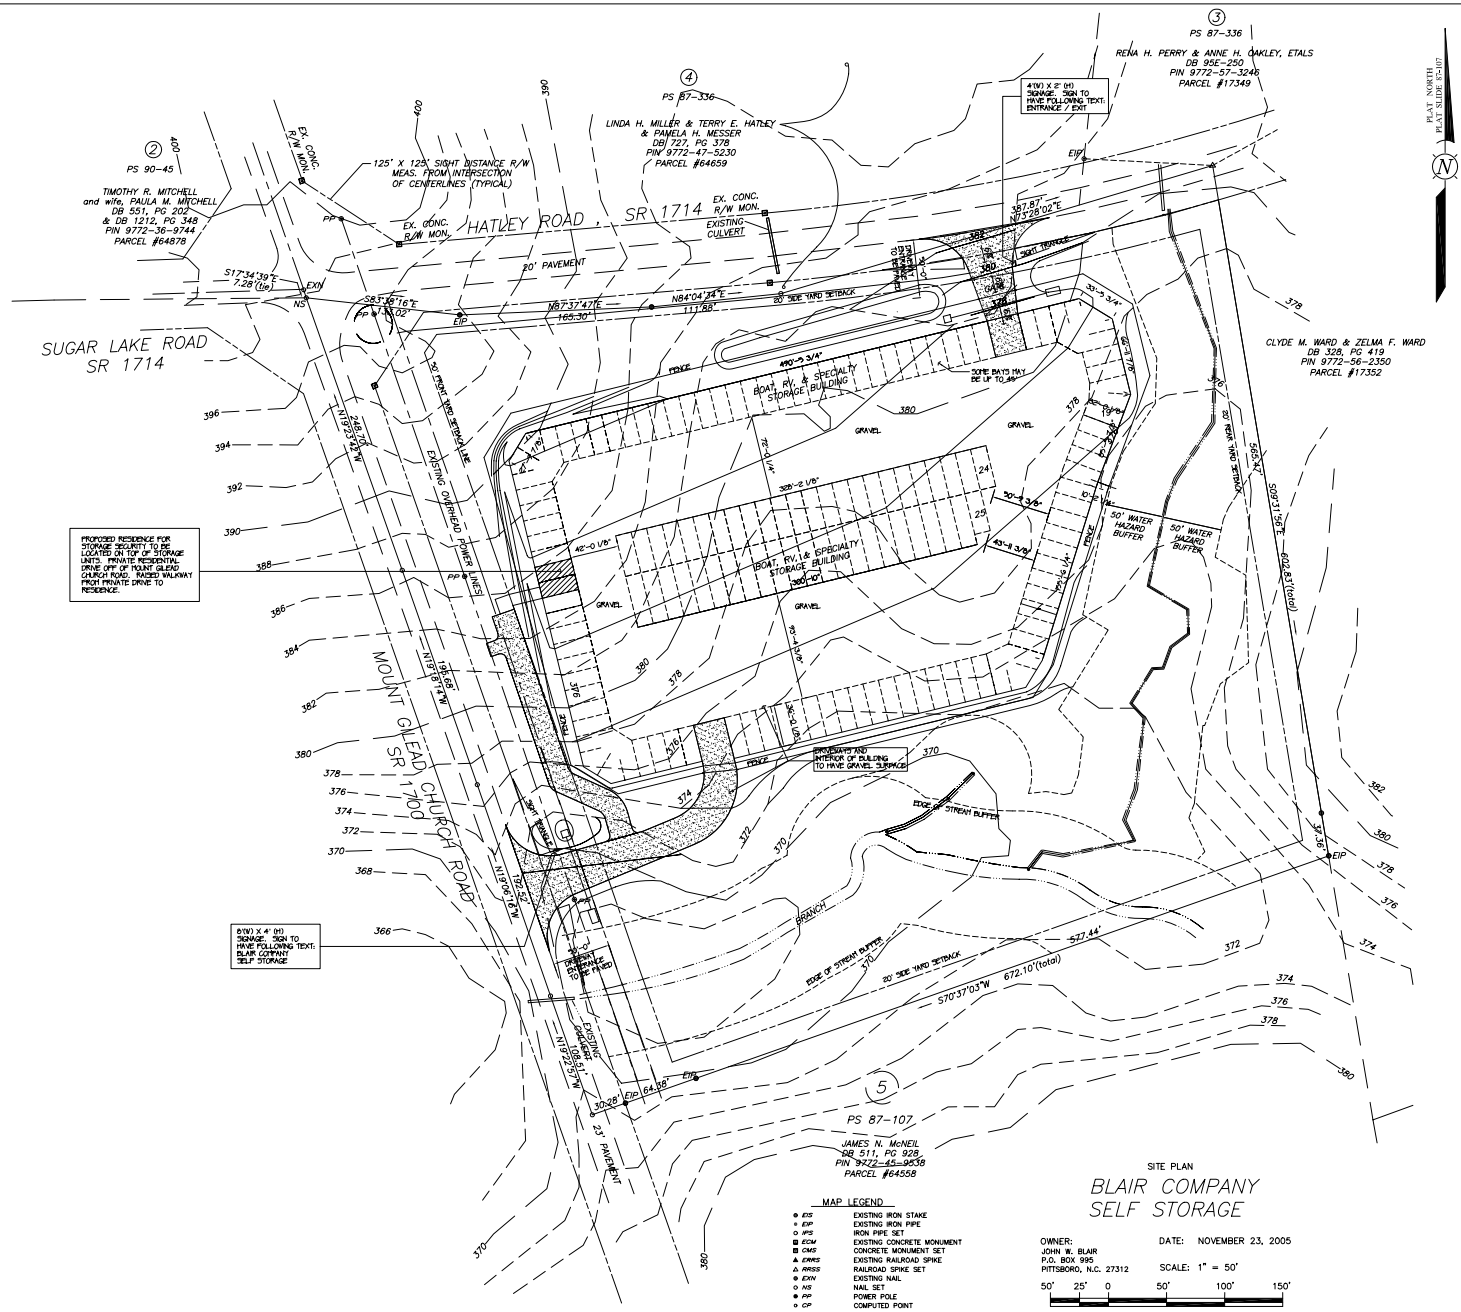

BUILDING INFORMATION:

THE BUILDING SHALL BE CONSTRUCTED OF WOOD FRAMING WALLS AND ROOF. THE SIDING AND ROOFING SHALL BE METAL PANELS. SEE SUBMITTED PHOTOGRAPHS. BUILDING TO BE SIMILAR TO EXISTING BLAIR COMPANY BUILDINGS

IMPERVIOUS AREA - 35,944

SIGNAGE INFORMATION

LINEAL FOOTAGE ON MT. GILEAD CHURCH ROAD - 654'
LINEAL FOOTAGE ON HATLEY ROAD - 693'

ALLOWABLE SIGNAGE:
MT. GILEAD CHURCH ROAD - 654' X 2.5F' = 1,306 SF
HATLEY ROAD - 693' X 1 SF' = 694 SF

PROPOSED SIGNAGE:
ONE 4' (W) X 8' (H) ON MT. GILEAD CHURCH ROAD
TWO 4' (W) X 2' (H) ON HATLEY ROAD

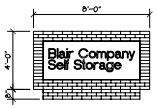

SIGNAGE ON MOUNT GILEAD CHURCH ROAD

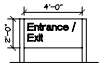

SIGNAGE ON HATELY ROAD

PLOT SCALE: 1" = 50'-0"

S. TIMOTHY BARBER REGISTERED ARCHITECT 4531 NORTH CAROLINA DURHAM, N.C.

BLAIR COMPANY
Self Storage
Mount Gilead Church Road
Chatham County, North Carolina

REVISIONS	
NO.	

Barber Architects
Post Office Box 51712 Durham, North Carolina 27717-1712 (919) 403-8978 - Fax
tbarber@mindspring.com
BA

THESE DOCUMENTS ARE INSTRUMENTS OF SERVICE AND AS SUCH THESE DRAWINGS, DESIGNS, AND DESIGN CONCEPTS PRESENTED REMAIN THE PROPERTY OF THE ARCHITECT. PUBLISH OR DUPLICATE THE DRAWINGS OR DESIGNS ONLY WITH THE ARCHITECT'S WRITTEN APPROVAL.
© copyright 2005

DATE	12/19/05
DRAWN BY	TB
JOB NO.	0552
SHEET NO.	C-1