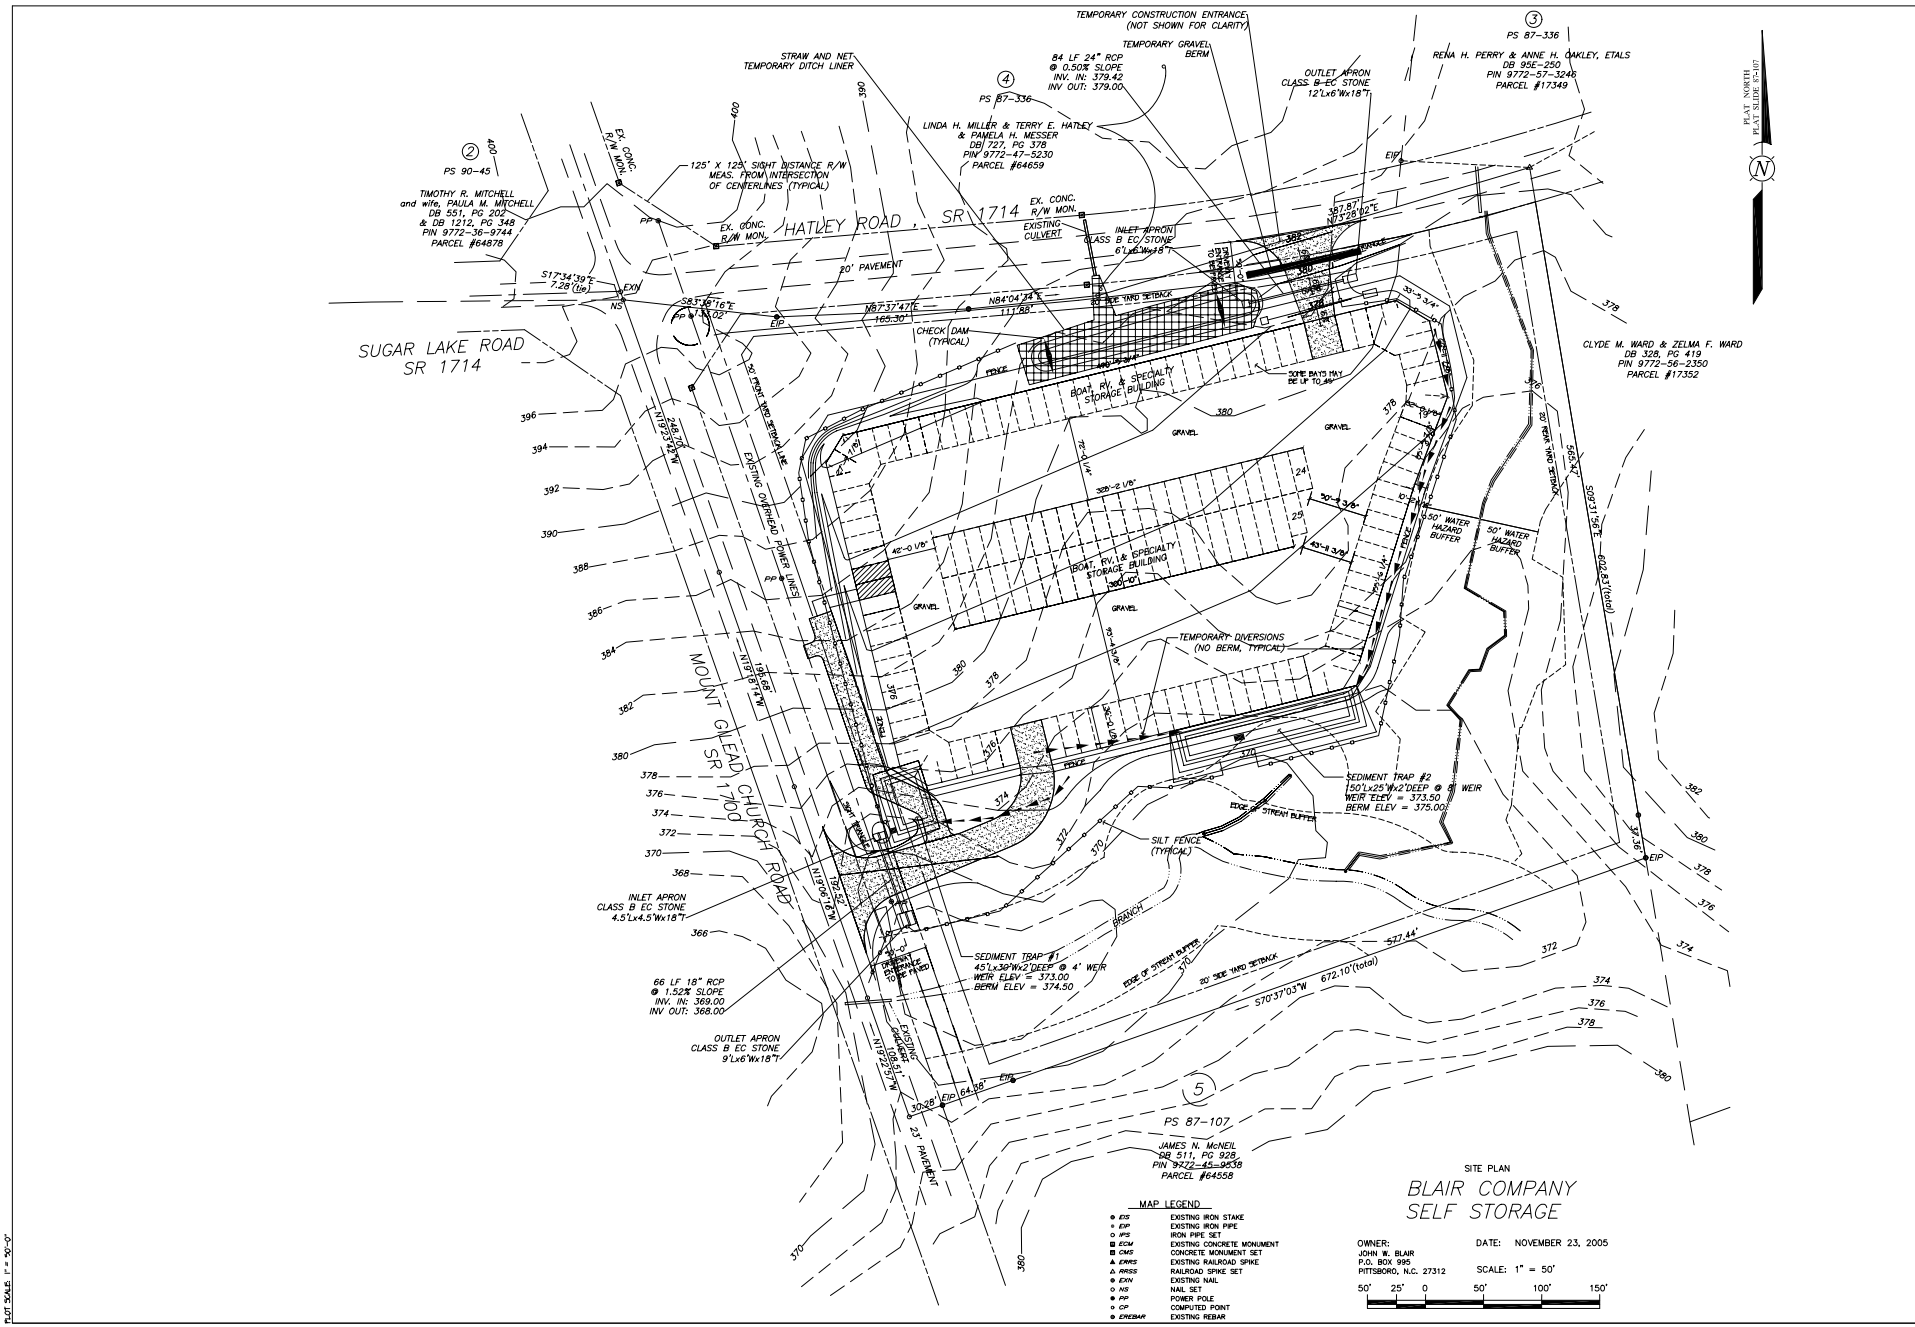

BLAIR COMPANY
Self Storage
Mount Gilead Church Road
Chatham County, North Carolina

REVISIONS
NO.

Barber Architects
Post Office Box 51712
Durham, North Carolina 27717
(919) 490-8977 - Office
(919) 490-8978 - Fax
tbarber@mindspring.com
BA

THESE DOCUMENTS ARE INSTRUMENTS OF SERVICE AND AS SUCH THESE DRAWINGS, DESIGNS, AND DESIGN CONCEPTS PRESENTED REMAIN THE PROPERTY OF THE ARCHITECT. PUBLISH OR DUPLICATE THE DRAWINGS OR DESIGNS ONLY WITH THE ARCHITECT'S WRITTEN APPROVAL.
© copyright 2006

DATE 02/19/06
DRAWN BY TB
JOB NO. 0552
SHEET NO. C-3

PLOT SCALE: 1" = 50'-0"