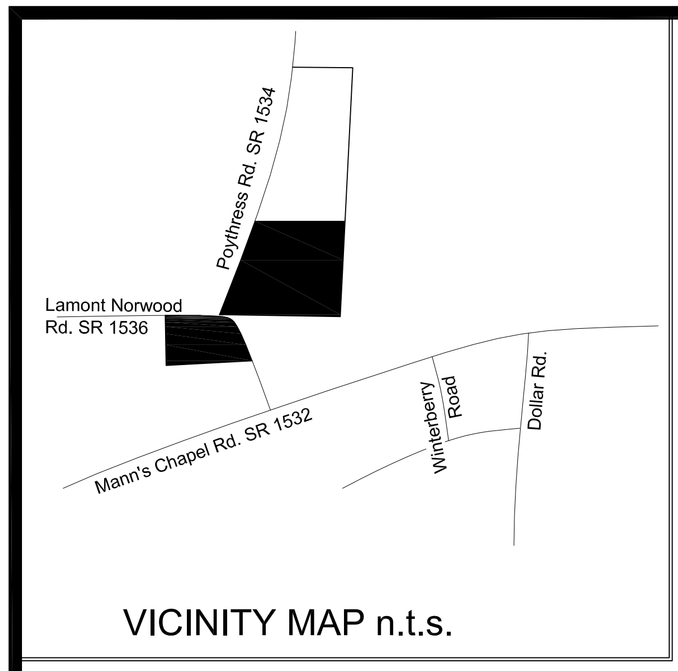

VICINITY MAP n.t.s.

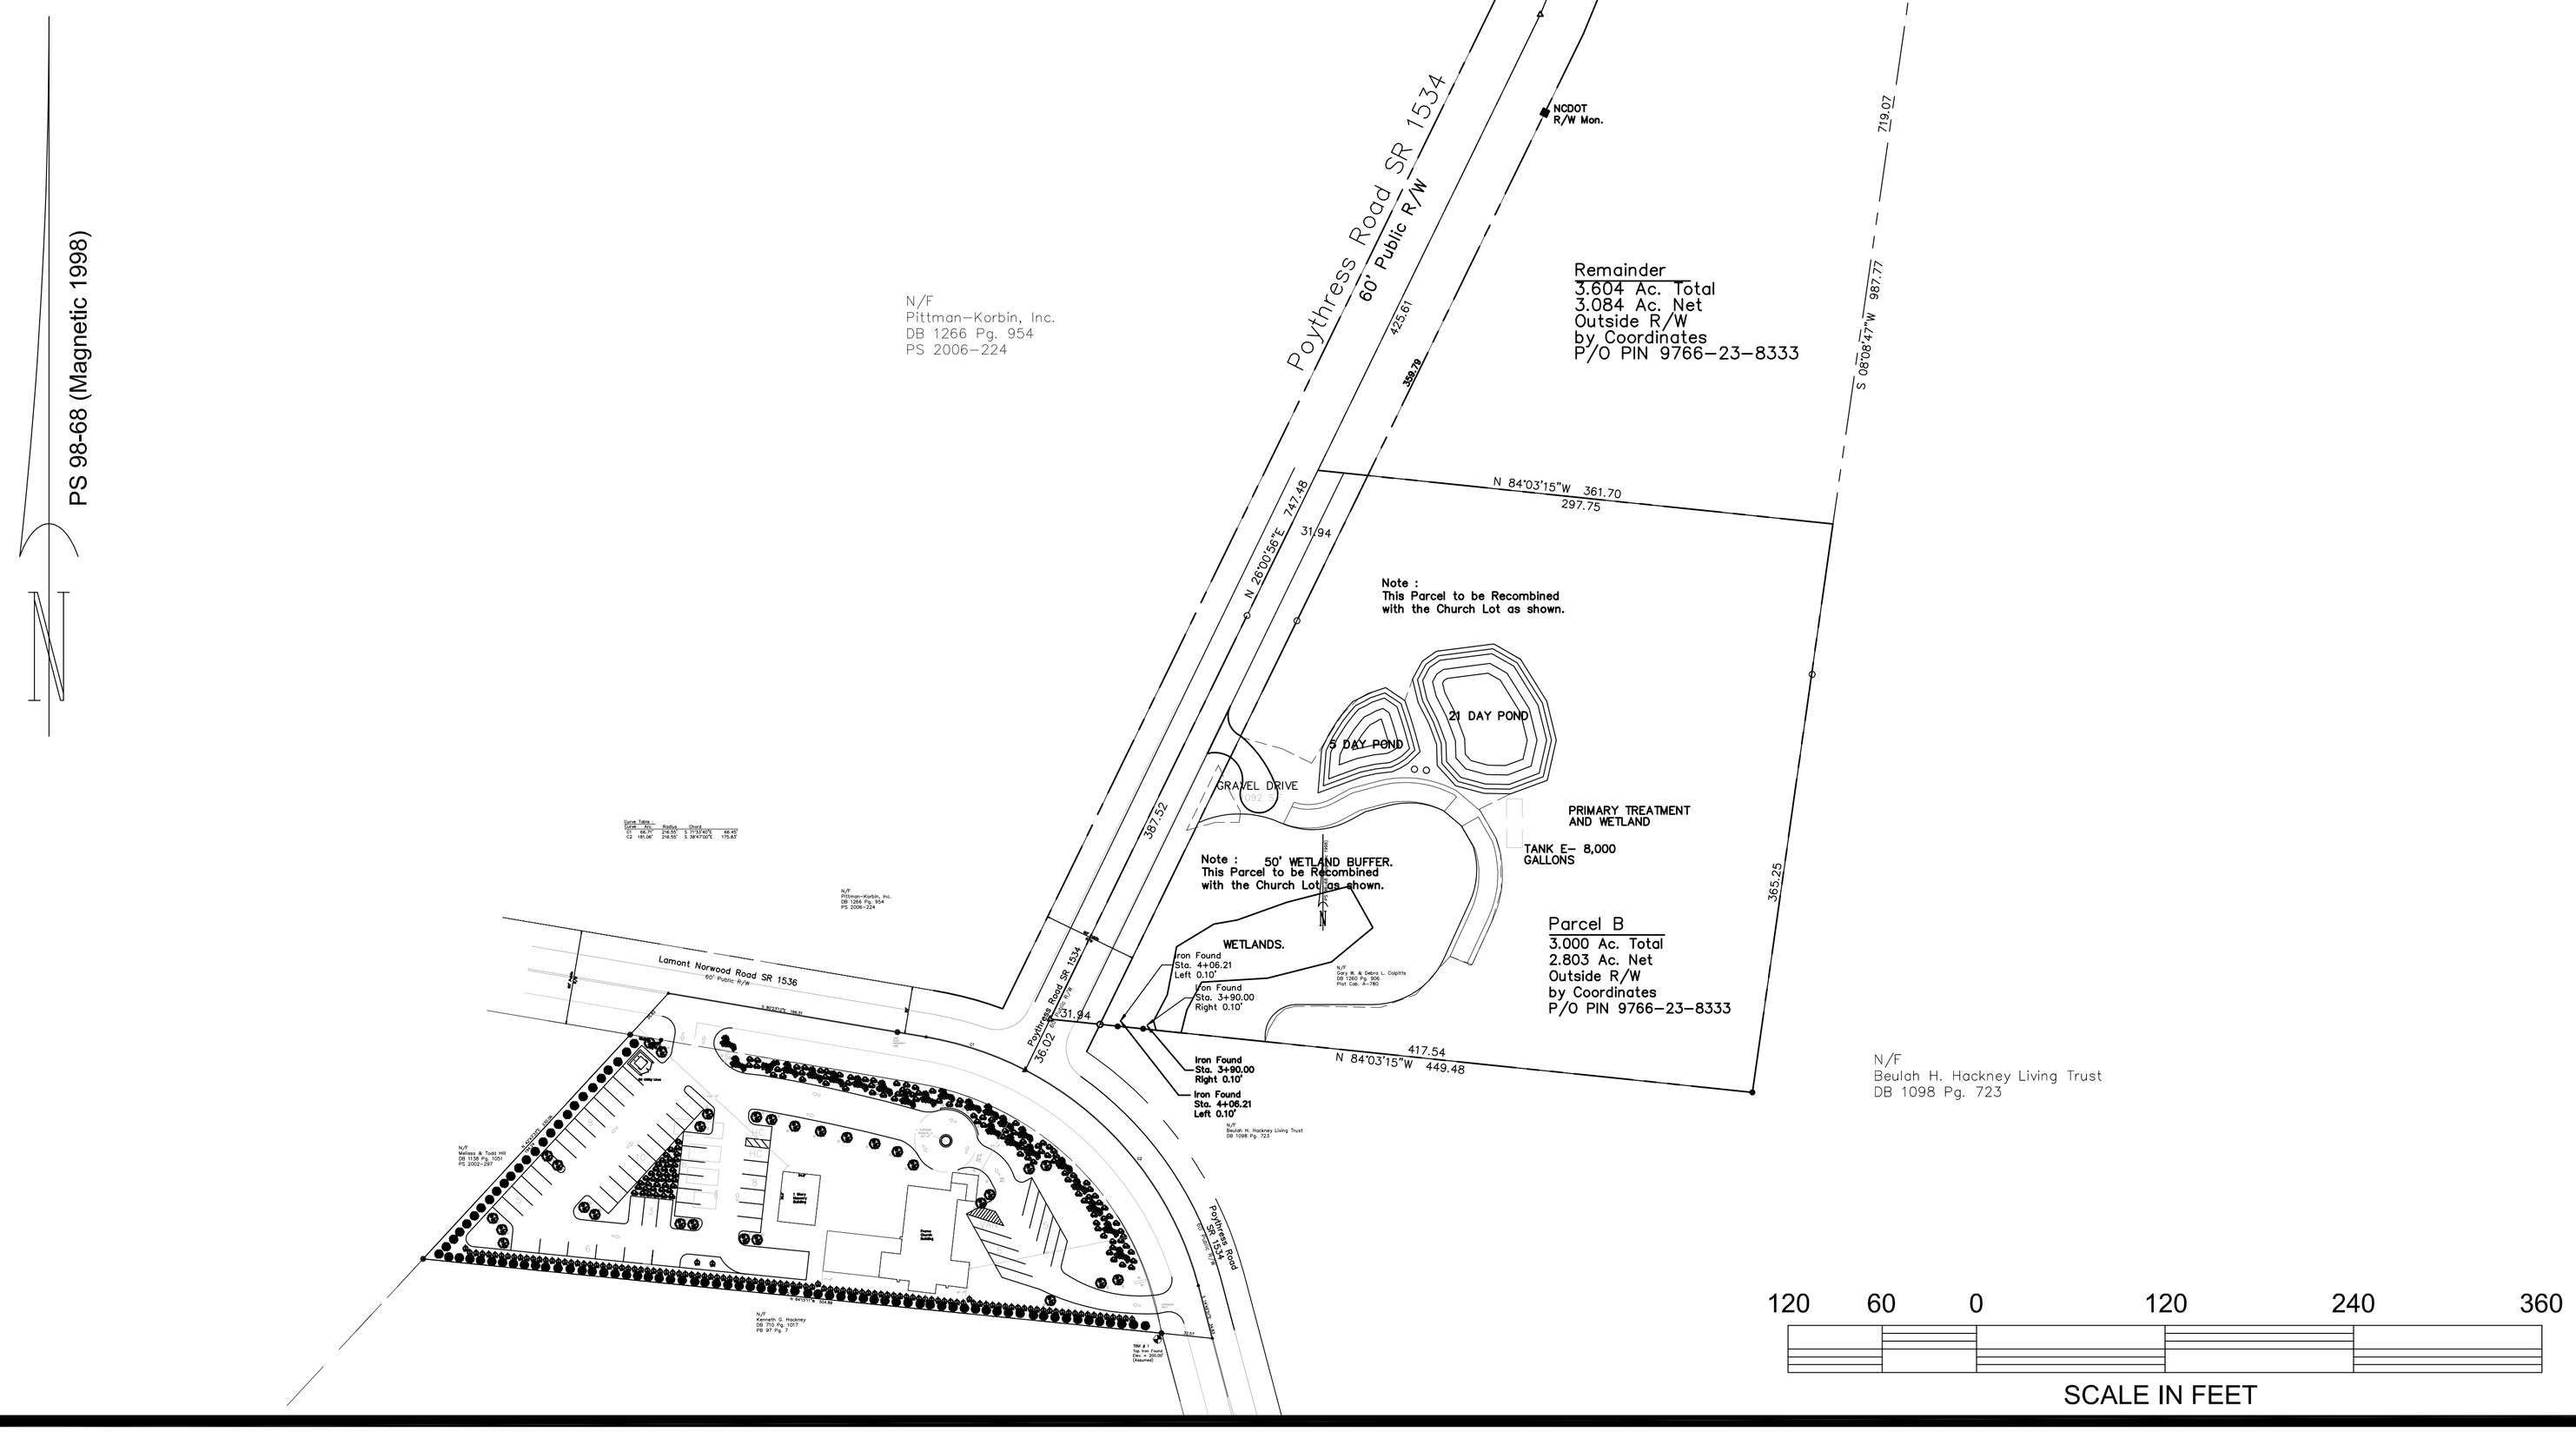

John Gus Beck
HD.2008

ENVIRONMENTS | INTERACTIVE MEDIA

2128 Sunset Avenue Durham, NC 27705
919.389.6824
gusbeck @mindspring.com

SEAL

PROJECT/ OWNER
HISTORIC MANN'S CHAPEL PROJECT

175 POYTHRESS RD.
CHAPEL HILL, NC 27516

REVISIONS

SHEET TITLE
SITE PLAN
PARCELS A & B

C1.0