Check Dams and Silt Fence Shall Be Placed as instructions and per details on sheet 19

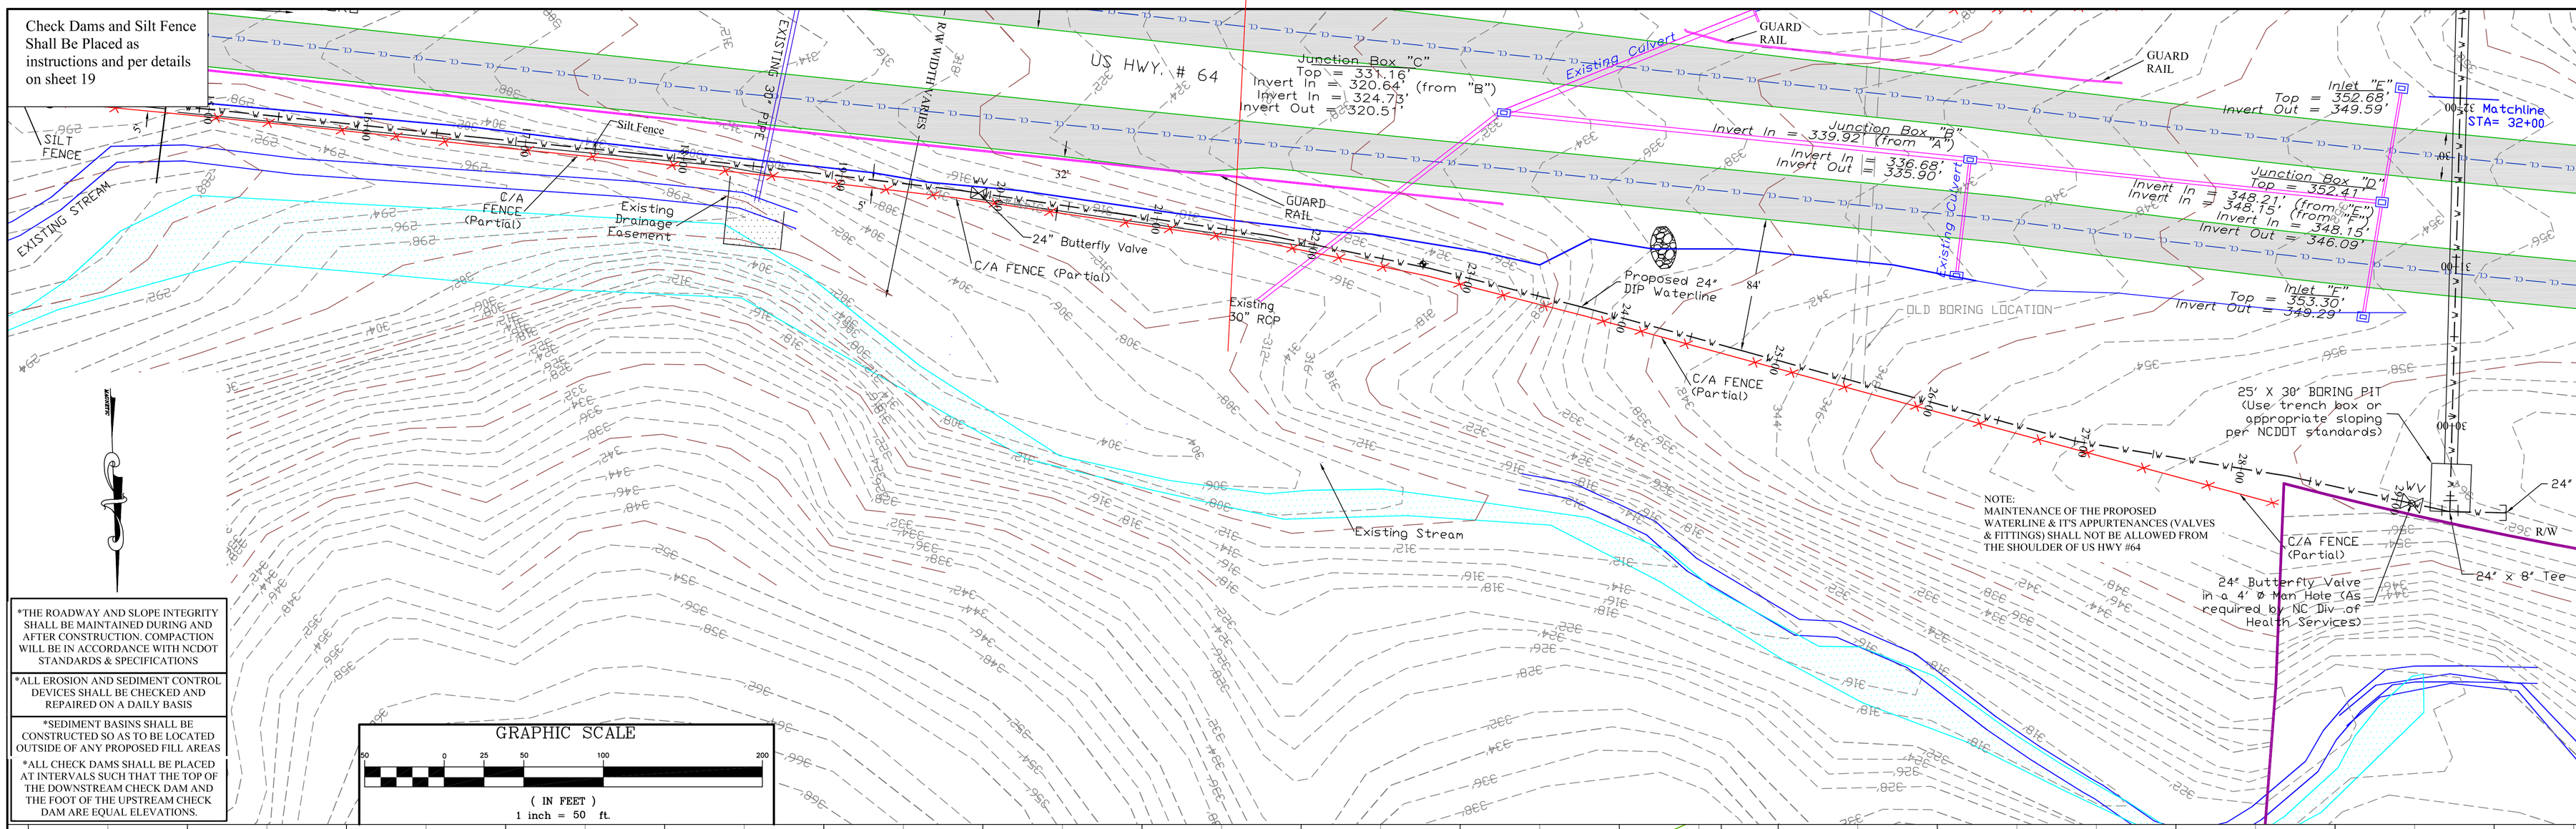

*THE ROADWAY AND SLOPE INTEGRITY SHALL BE MAINTAINED DURING AND AFTER CONSTRUCTION. COMPACTION WILL BE IN ACCORDANCE WITH NCDOT STANDARDS & SPECIFICATIONS

*ALL EROSION AND SEDIMENT CONTROL DEVICES SHALL BE CHECKED AND REPAIRED ON A DAILY BASIS

*SEDIMENT BASINS SHALL BE CONSTRUCTED SO AS TO BE LOCATED OUTSIDE OF ANY PROPOSED FILL AREAS

*ALL CHECK DAMS SHALL BE PLACED AT INTERVALS SUCH THAT THE TOP OF THE DOWNSTREAM CHECK DAM AND THE FOOT OF THE UPSTREAM CHECK DAM ARE EQUAL ELEVATIONS.

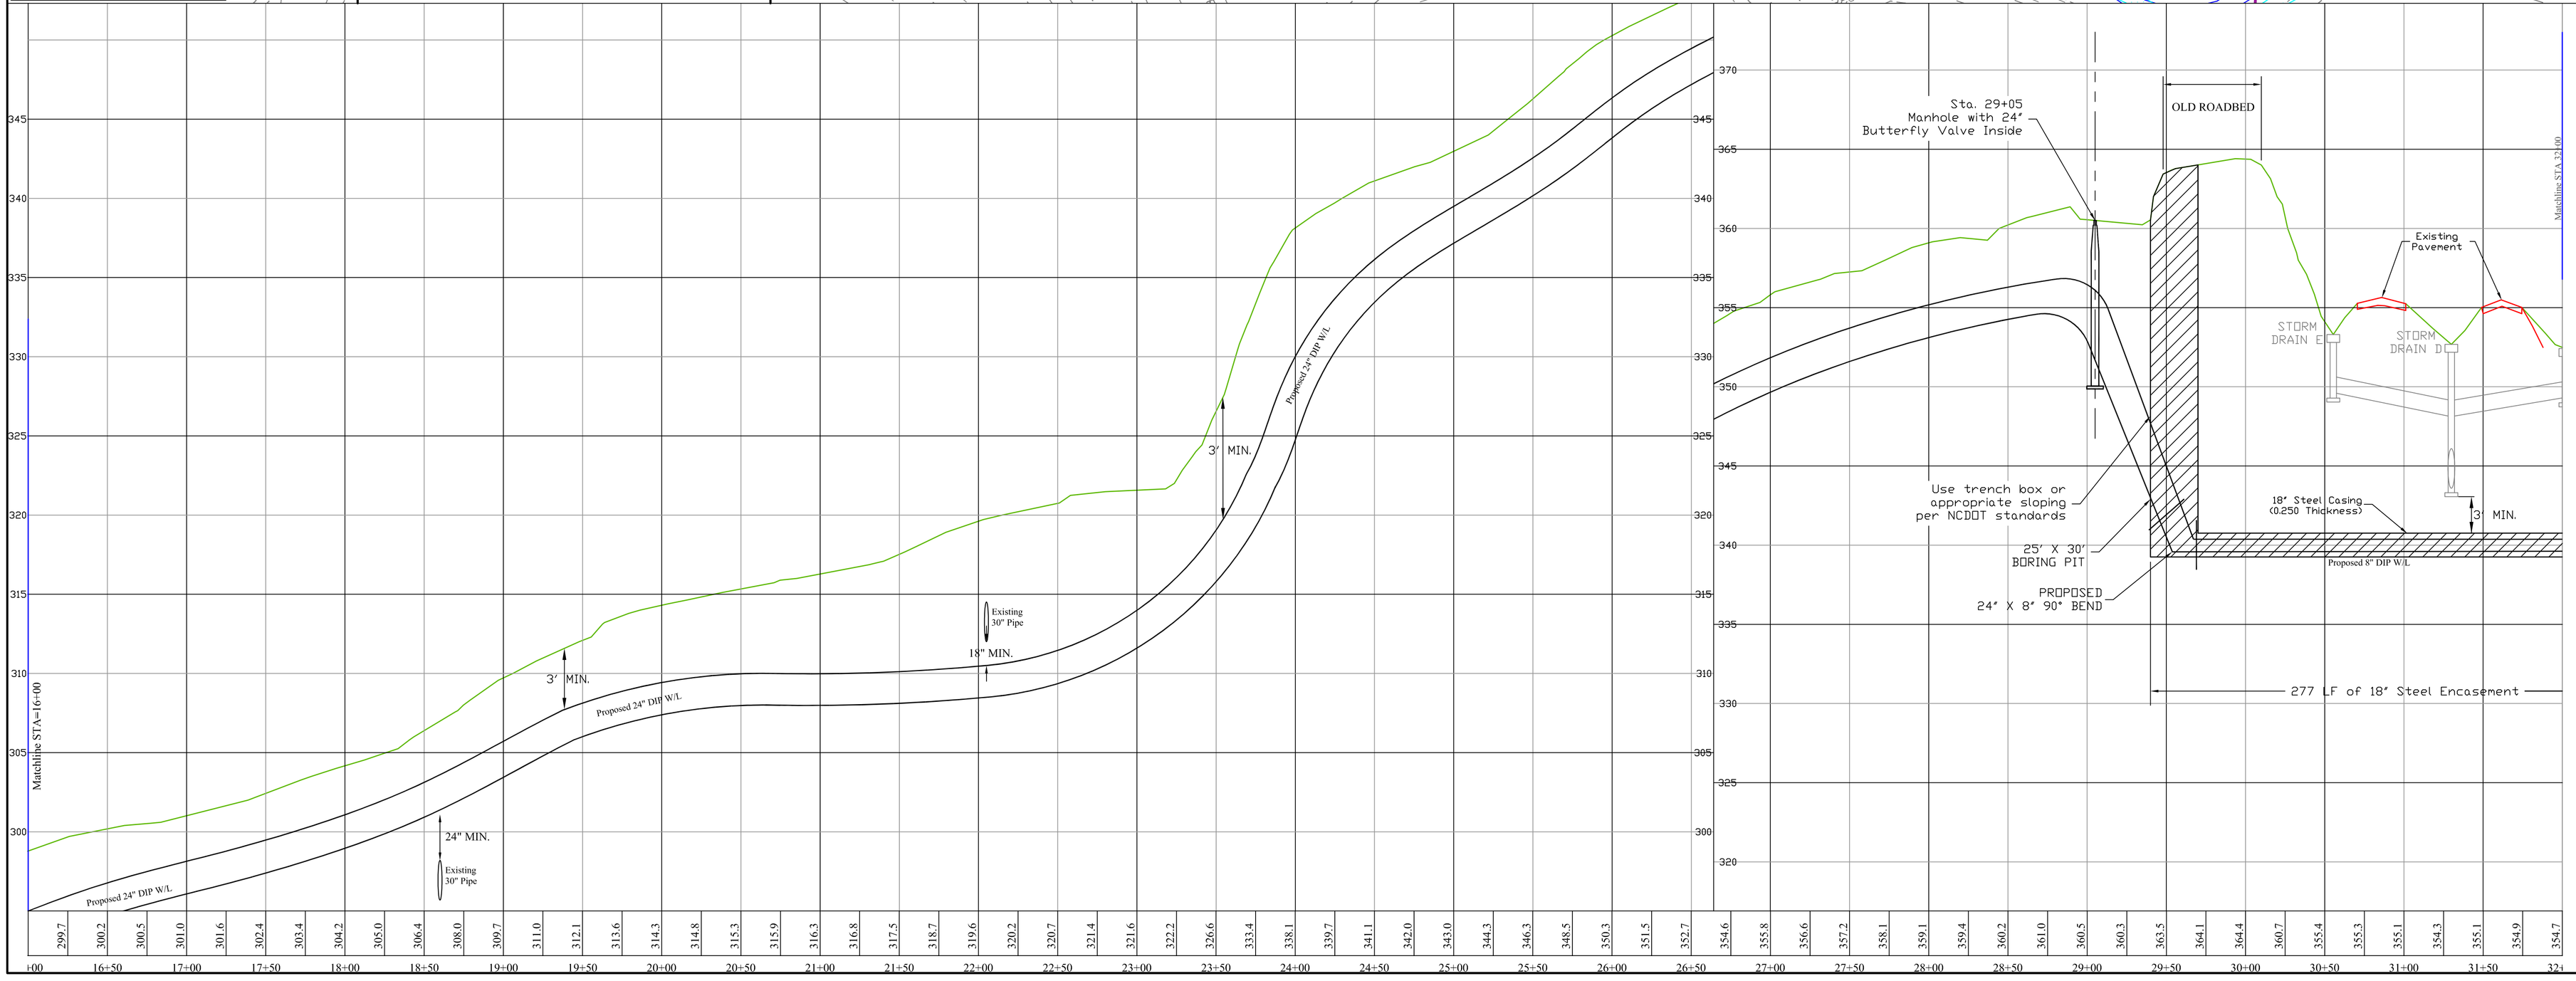

John W. Harris, P.E.
Consulting Engineer, Inc.
5112 Bur Oak Circle
Raleigh, N.C. 27612
(919) 789-0744

Date: 21 May 2007
Scale: 1" = 50'
Drawn By: TWD
Job #: 60613
File: Waterline64Bg
WdsRev8.dwg
Revision: 9-19-7, 4-17-08, 5-27-08, 6-20-08

Waterline Plan & Profile
For
Pennington South Subdivision

18