Preliminary Concept Plan

Scale: 1" = 80' - 0"

Jordan Lake RV Park
5169 Moncure-Pittsboro Rd
Moncure, NC

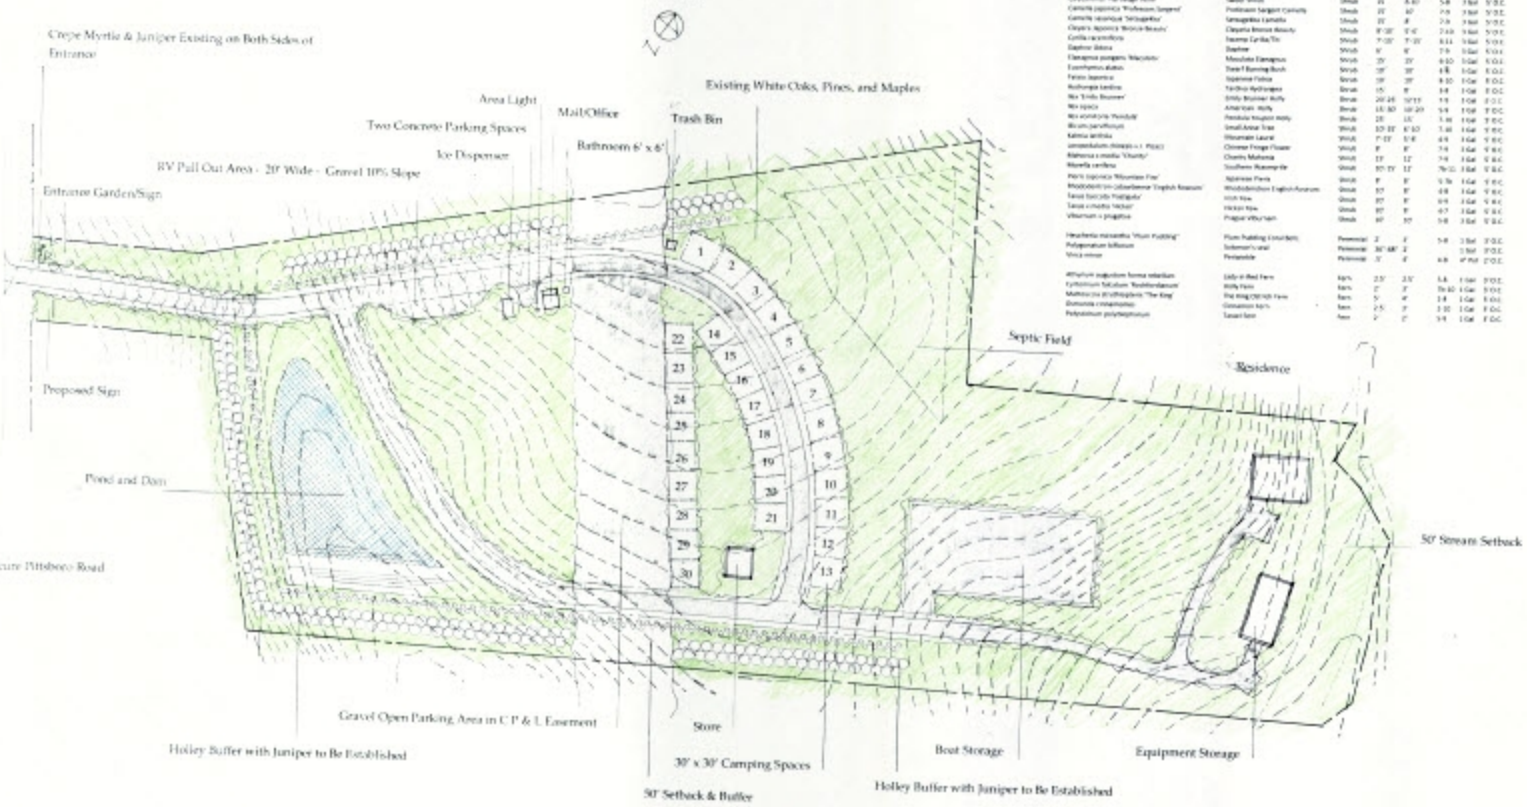

Jordan Lake RV Park - Plant List

Botanic Name	Common Name	Type	Ht.	Width	Zone	Size	Remarks
Acer palmatum 'Bloodgood'	Bloodgood Japanese Maple	Tree	20'	20'	5-8	3 Cal.	B&B
Autumnalis virginiana	Pinkbud	Tree	25'	25'	30-8	3 Cal.	B&B
Lagerstroemia indica x fauriei 'Natchez'	Natchez Crape Myrtle	Tree	20'	20'	6-9	3 Cal.	B&B
Magnolia grandiflora 'Bracken's Brown Beauty'	Brackens Brown Beauty Magnolia	Tree	50'	30'	7-9	3 Cal.	B&B
Magnolia stellata 'Royal Star'	Royal Star Magnolia	Tree	20'	20'	4-8	3 Cal.	B&B
Pinus virginiana	Virginia Pine	Tree	30'	25'	3-8	3 Cal.	B&B
Thuja plicata 'Green Giant'	Green Giant Arborvitae	Tree	40'	15'	5-8	3 Cal.	B&B
Acer Palmatum 'Coral Pink'	Coral Pink Japanese Maple	Shrub	4-6'	4-6'	6a-9b	3 Gal.	B&B
Acuba japonica 'Picturata'	Picturata Acuba	Shrub	6'	4'	6-10	3 Gal.	B&B
Adina rubella	Dwarf Adina	Shrub	5-10'	5-10'	6a-9b	3 Gal.	B&B
Buxus sempervirens	American Boxwood	Shrub	20'	20'	5-8	3 Gal.	B&B
Calycanthus 'Hartlage Wine'	Sweet Shrub	Shrub	6'	6-8'	5-9	3 Gal.	B&B
Camellia japonica 'Professor Sargent'	Professor Sargent Camellia	Shrub	10'	10'	7-9	3 Gal.	B&B
Camellia sasanqua 'Setsugekka'	Setsugekka Camellia	Shrub	10'	8'	7-9	3 Gal.	B&B
Cleyera japonica 'Bronze Beauty'	Cleyera Bronze Beauty	Shrub	8'-10'	5'-6'	7-10	3 Gal.	B&B
Cornus sericea 'Kelseyi'	Kelseyi Cornus	Shrub	2'-3'	3'-4'	2-11	3 Gal.	B&B
Daphne odora	Daphne	Shrub	6'	6'	7-9	3 Gal.	B&B
Elaeagnus pungens 'Maculata'	Maculata Elaeagnus	Shrub	15'	15'	8-10	3 Gal.	B&B
Euonymus alatus	Dwarf Burning Bush	Shrub	10'	10'	4-8	3 Gal.	B&B
Ficus japonica	Japanese Fatsia	Shrub	10'	10'	8-10	3 Gal.	B&B
Hydrangea arborea	Tardiva Hydrangea	Shrub	15'	8'	3-8	3 Gal.	B&B
Ilex 'Emily Brunner'	Emily Brunner Holly	Shrub	20'-25'	10'-15'	5-9	3 Gal.	B&B
Ilex opaca	American Holly	Shrub	15'-50'	10'-20'	5-9	3 Gal.	B&B
Ilex x attenuata 'Fosteri'	Fosteris Yaupon Holly	Shrub	25'	15'	7-10	3 Gal.	B&B
Illicium parviflorum	Small Anise Tree	Shrub	10'-15'	6'-10'	7-10	3 Gal.	B&B
Kalmia latifolia	Mountain Laurel	Shrub	7'-15'	5'-8'	4-9	3 Gal.	B&B
Lonicera fragrantissima	Chinese Fringe Flower	Shrub	6'	8'	7-9	3 Gal.	B&B
Rhaphiolepis x delacourii 'Charisma'	Charisma Mahonia	Shrub	12'	12'	7-9	3 Gal.	B&B
Rhaphiolepis umbellata	Southern Razorgrass	Shrub	10'-15'	12'	7b-10	3 Gal.	B&B
Pieris japonica 'Mountain Fire'	Japanese Pieris	Shrub	8'	8'	5-8b	3 Gal.	B&B
Rhododendron (Glenn Dale) 'English Roseum'	Rhododendron English Roseum	Shrub	10'	8'	4-8	3 Gal.	B&B
Taxus baccata 'Fastigiata'	Irish Yew	Shrub	20'	8'	6-9	3 Gal.	B&B
Taxus x media 'Hicksii'	Hicksii Yew	Shrub	20'	8'	4-7	3 Gal.	B&B
Viburnum x pragense	Prague Viburnum	Shrub	10'	10'	5-8	3 Gal.	B&B
Hesperis matronalis 'Plum Pudding'	Plum Pudding Dwarfdame	Perennial	2'	2'	5-9	1 Gal.	P.P.C.
Polygonatum biflorum	Solomon's Seal	Perennial	36"-48"	2'		1 Gal.	P.P.C.
Vinca minor	Periwinkle	Perennial	3'	4'	4-8	4" Pot	P.P.C.
Athyrium nipponum 'pictum'	Lady in Red Fern	Fern	2.5'	2.5'	5-8	1 Gal.	P.P.C.
Cyrtomium falcatum 'Rochfordianum'	Holly Fern	Fern	2'	2'	7b-10	1 Gal.	P.P.C.
Matteuccia struthiopteris 'The King'	The King Ostrich Fern	Fern	5'	4'	2-8	1 Gal.	P.P.C.
Osmunda cinnamomea	Cinnamon Fern	Fern	2.5'	3'	2-10	1 Gal.	P.P.C.
Polystichum polyblepharum	Tassel Fern	Fern	2'	2'	5-9	1 Gal.	P.P.C.

Peter Bochenek & Associates
Landscape Architecture - Environmental Sculpture
101 Pine Ridge Court Pittsboro, NC 27312
(Tel) 919 968-4208 (Fax) 919 968-8560
(email) pb@pbassoc.com (Web Site) pbassoc.com