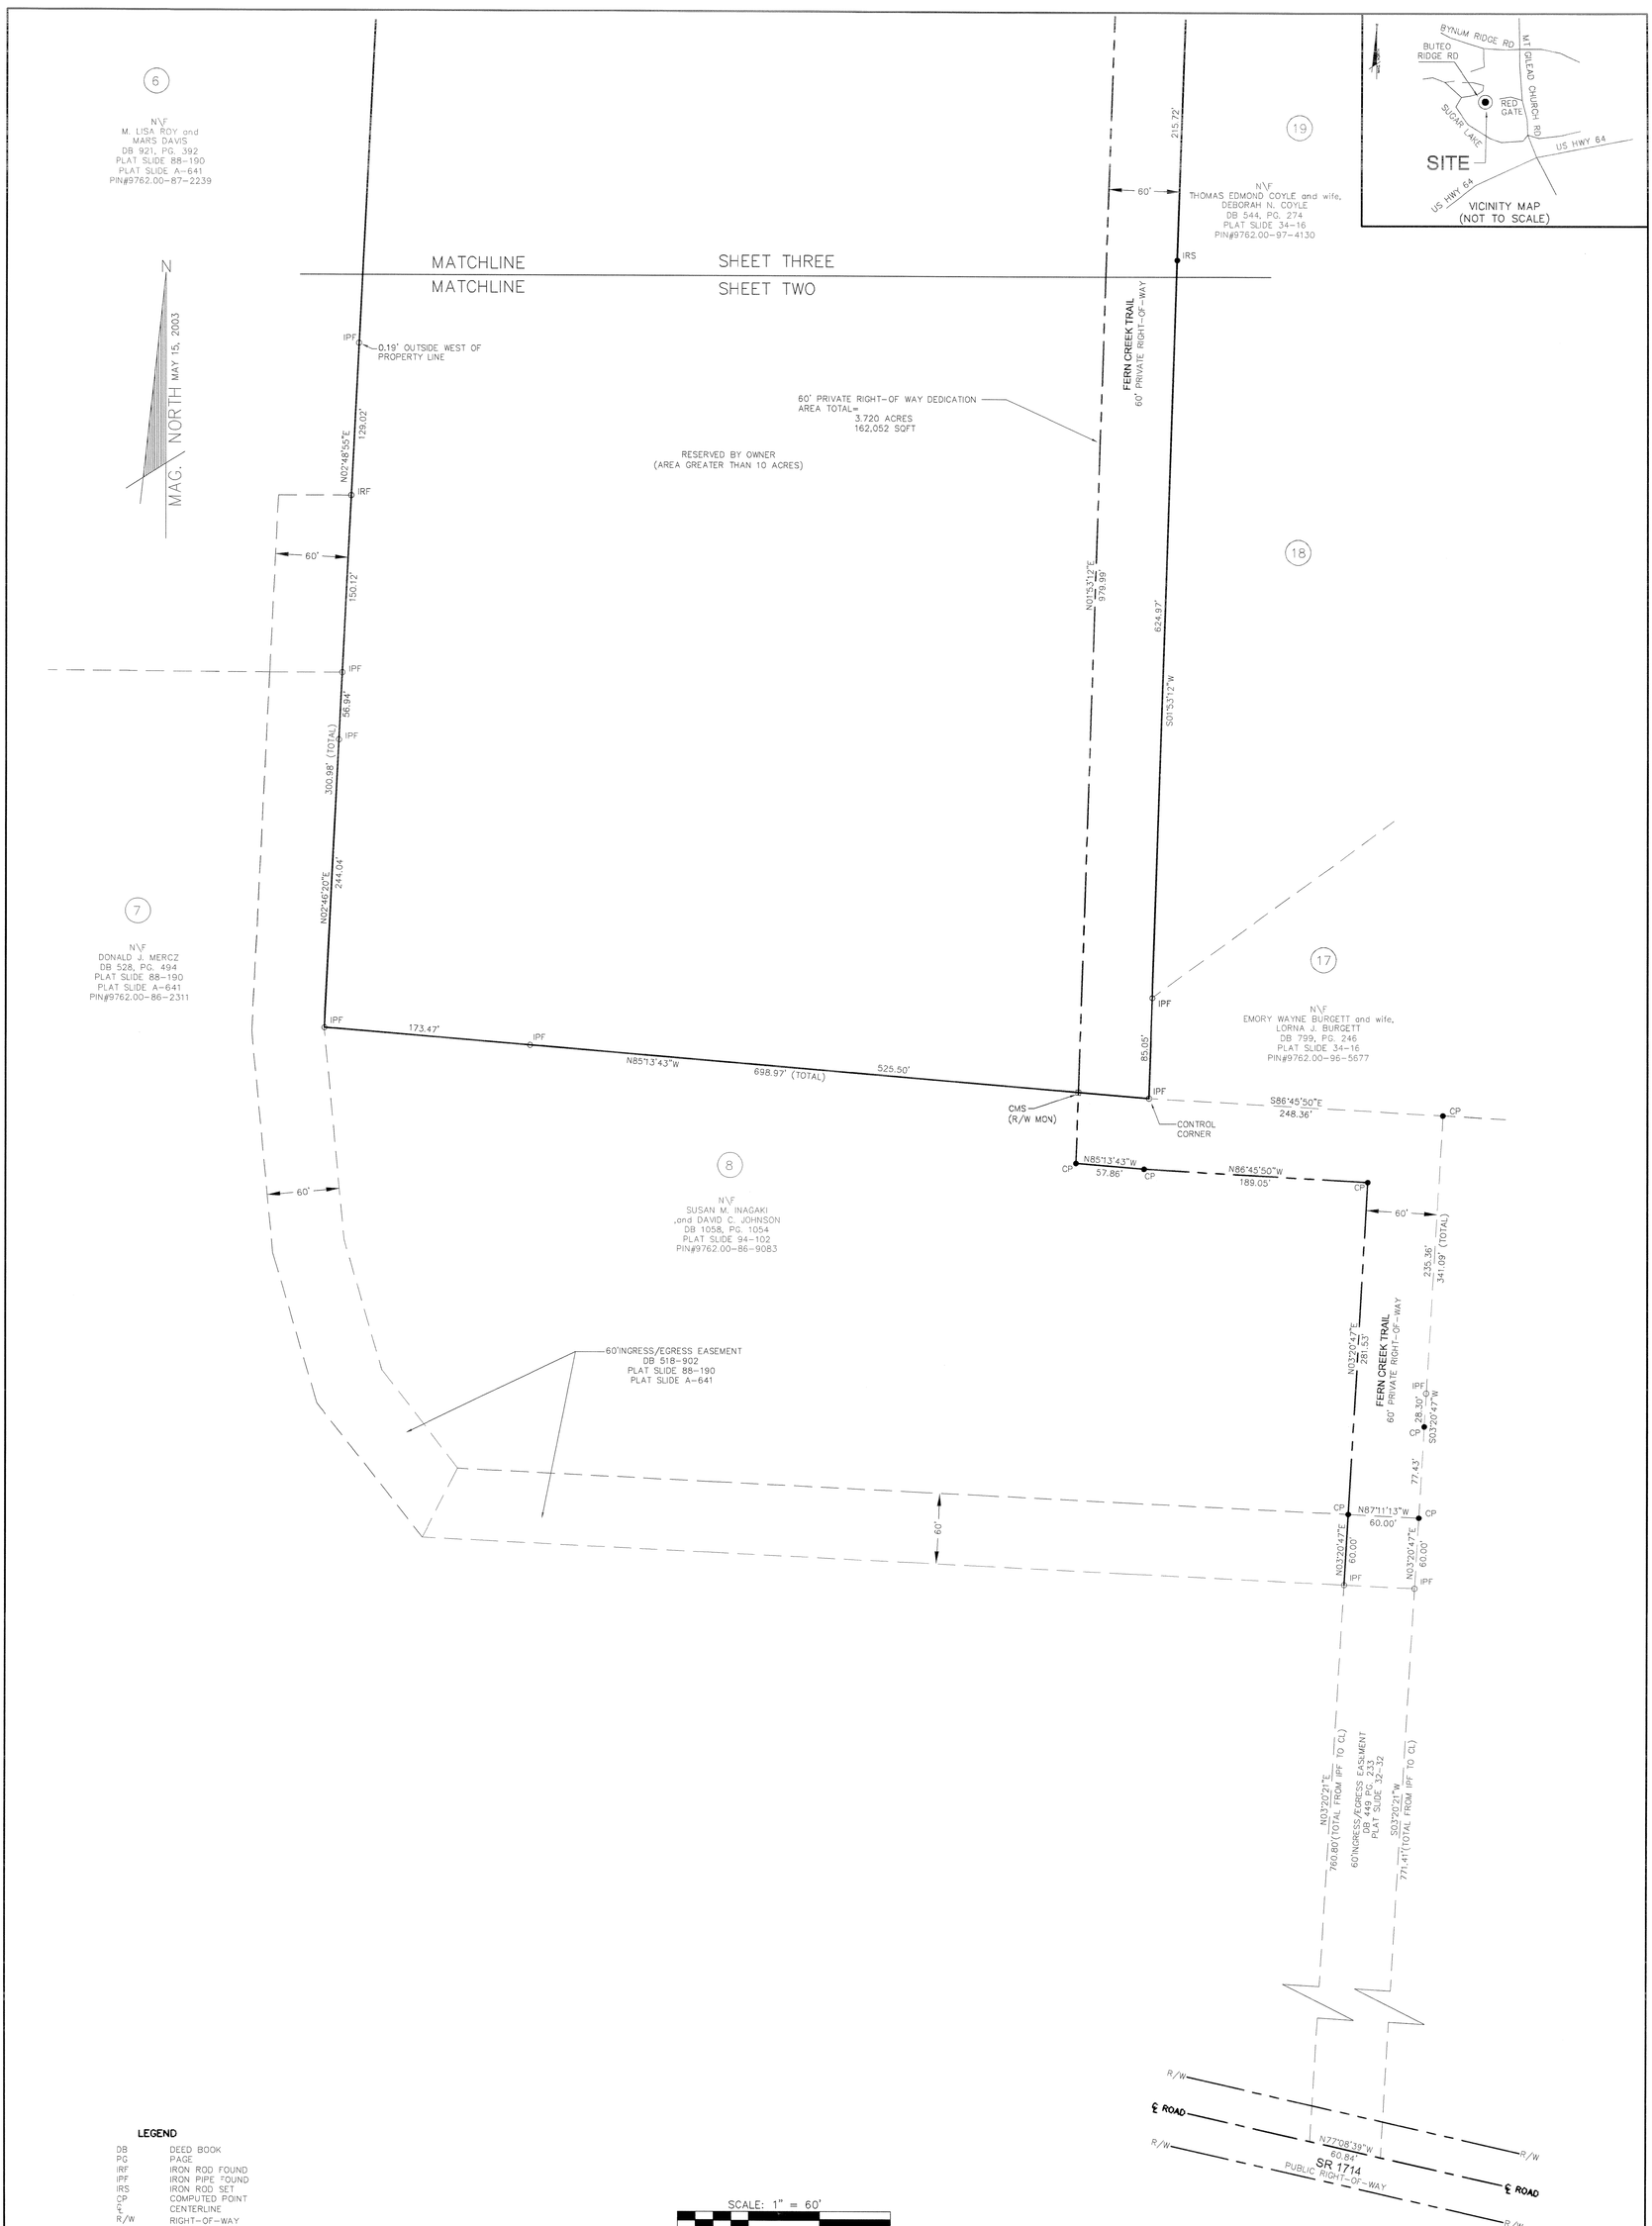

DATE	REVISION	INITIAL
02/09/05	NEW PARCELS WITH ACREAGES	ESG, II
04/05/05	ADDED BUFFER, LOT NUMBERS, CONTOUR LINES; REMOVED OLD LOT LNE, PARCEL TEXT	ESG, II
05/26/05	ADDED NOTES	ESG, II
05/26/05	ADDED NOTES AND EASEMENT	ESG, II

McKIM & CREED
200 MacKenan Court, Suite 200
Cary, North Carolina 27511
Phone: (919)233-8091, Fax: (919)233-8031
Internet Site: http://www.mckimcreed.com

DATE:

PROPOSED SUBDIVISION AND INGRESS/EGRESS EASEMENT MAP
OF
FERN CREEK SUBDIVISION
FOR
DAVID JOHNSON

DATE: DECEMBER 13, 2004 SCALE: 1"=60'

NEW HOPE TOWNSHIP CHATHAM COUNTY NORTH CAROLINA

PROJECT # : 02926-0001
PROJ. SVYR : RSR,SR
DRAWN BY : ESG II
FIELD BK. :
COMP. FILE : VS101-029260001.DWG
SHEET # : 2 OF 3

DWG. # :