FILED

'91 MAR 4 AM 9 34

REBA G. THOMAS
REGISTER OF DEEDS
CHATHAM COUNTY, N.C.

VICINITY MAP

ERTIFICATION OF PLAT BEING EXEMPT FROM THE SUBDIVISION REGULATIONS

(we) hereby certify that I am (we are) the owner(s) of the property hown and described hereon and that said property is exempt from the ubdivision regulations of Chatham County by definition.

MARCH 4 19 91

Van R. Finch R.L.S

Owner(s) or Authorized Agent and Title

ERTIFICATE FOR PLATS
orth Carolina; Chatham County

he foregoing certificate of John M. Tindell N. P. is certified to be orrect. This plat was presented for registration at 9:34 o'clock . M. on March 4, 1991 and recorded in Plat Slide 91 - 12.
hatham County Registry.

eba G. Thomas
egister Of Deeds By: Veta C Alston Assistant

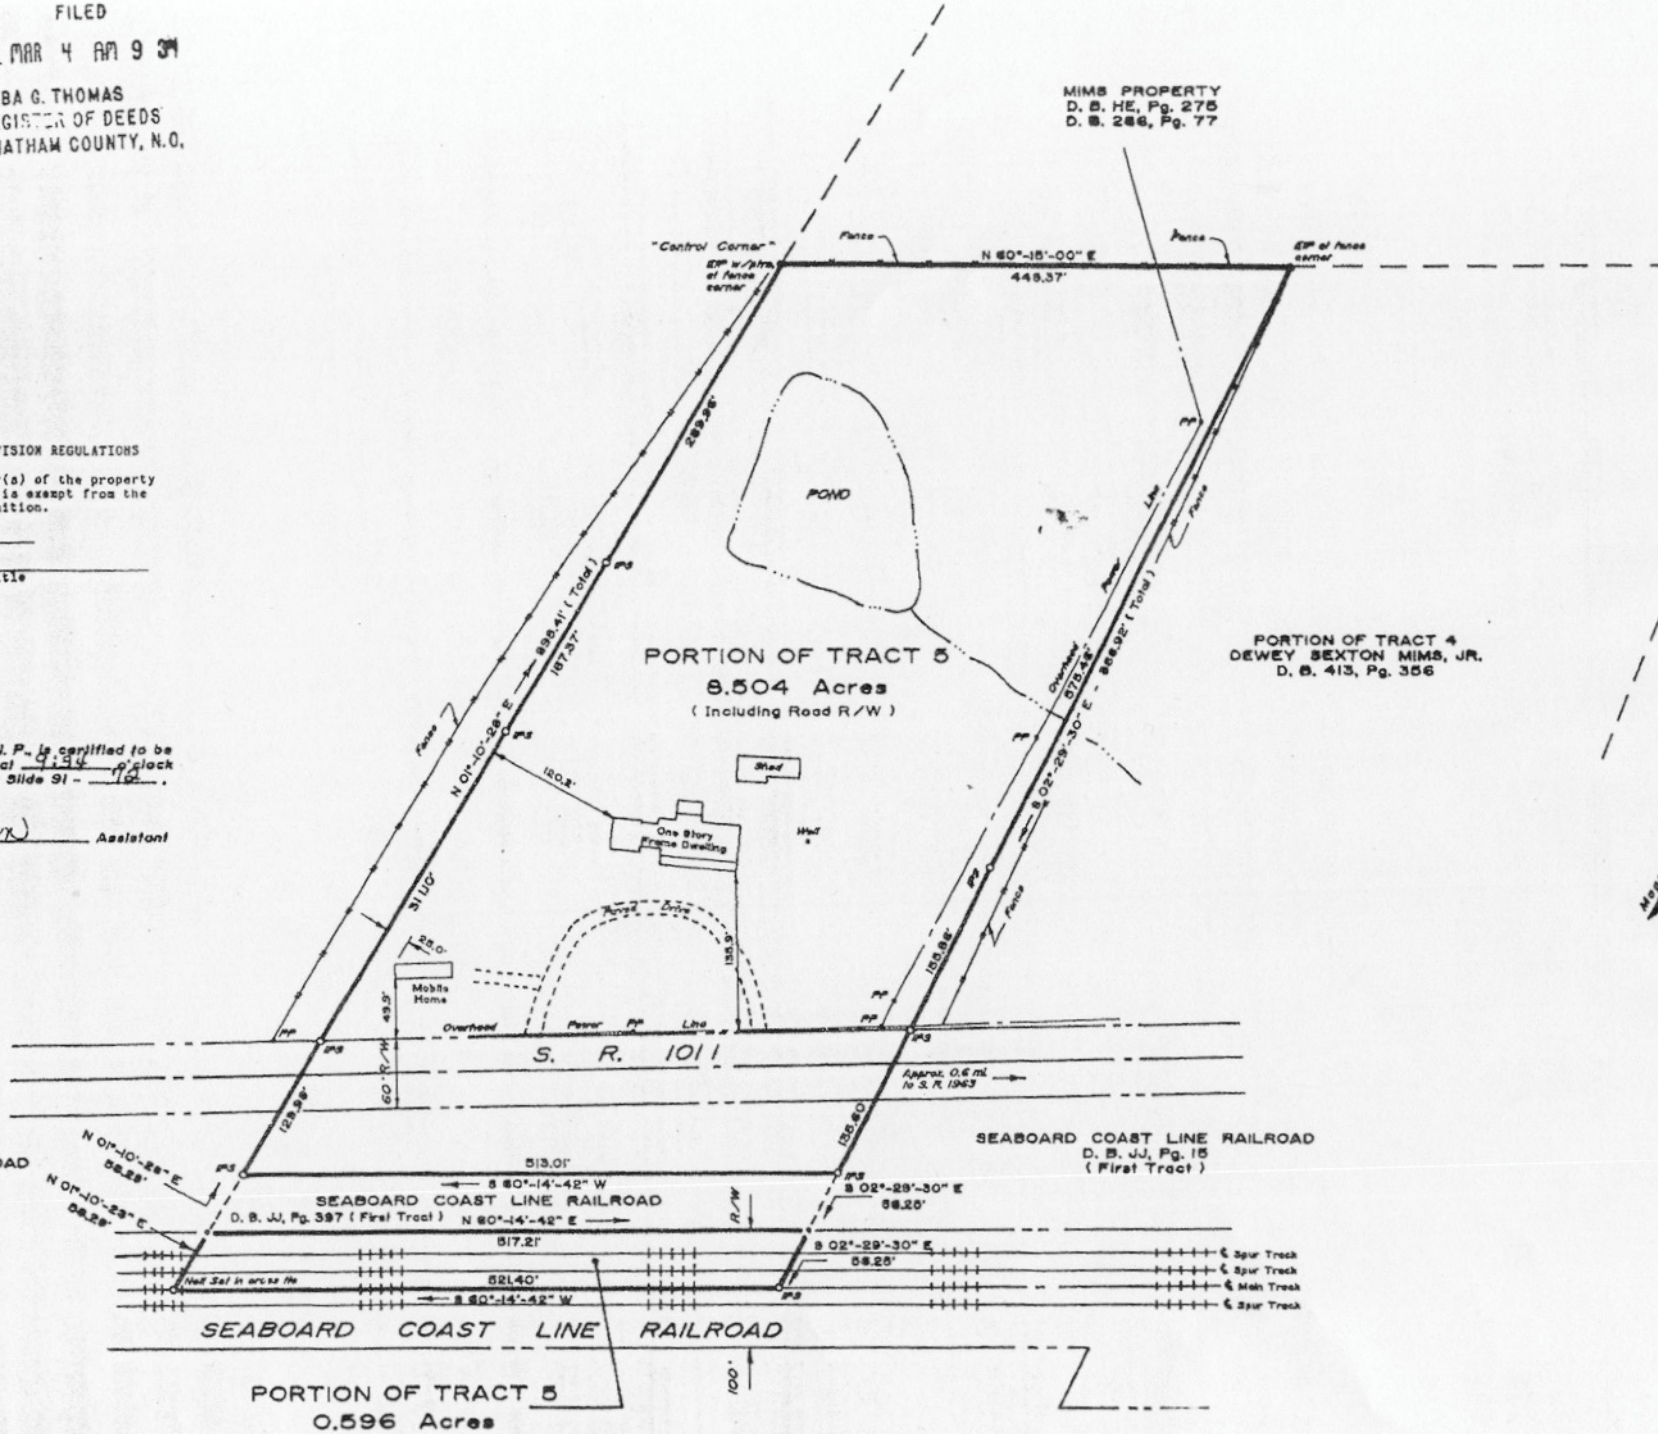

E:
K 394, Pg. 702
LED SURVEY FOR D. S. MIMS
Y, 1939 BY GEORGE H. HANCOCK

eas Computed By DMD Method.

NOTE:
THIS PORTION OF TRACT 5 IS ENTIRELY COVERED BY THE RAILROAD RIGHT-OF-WAY SHOWN HEREON.