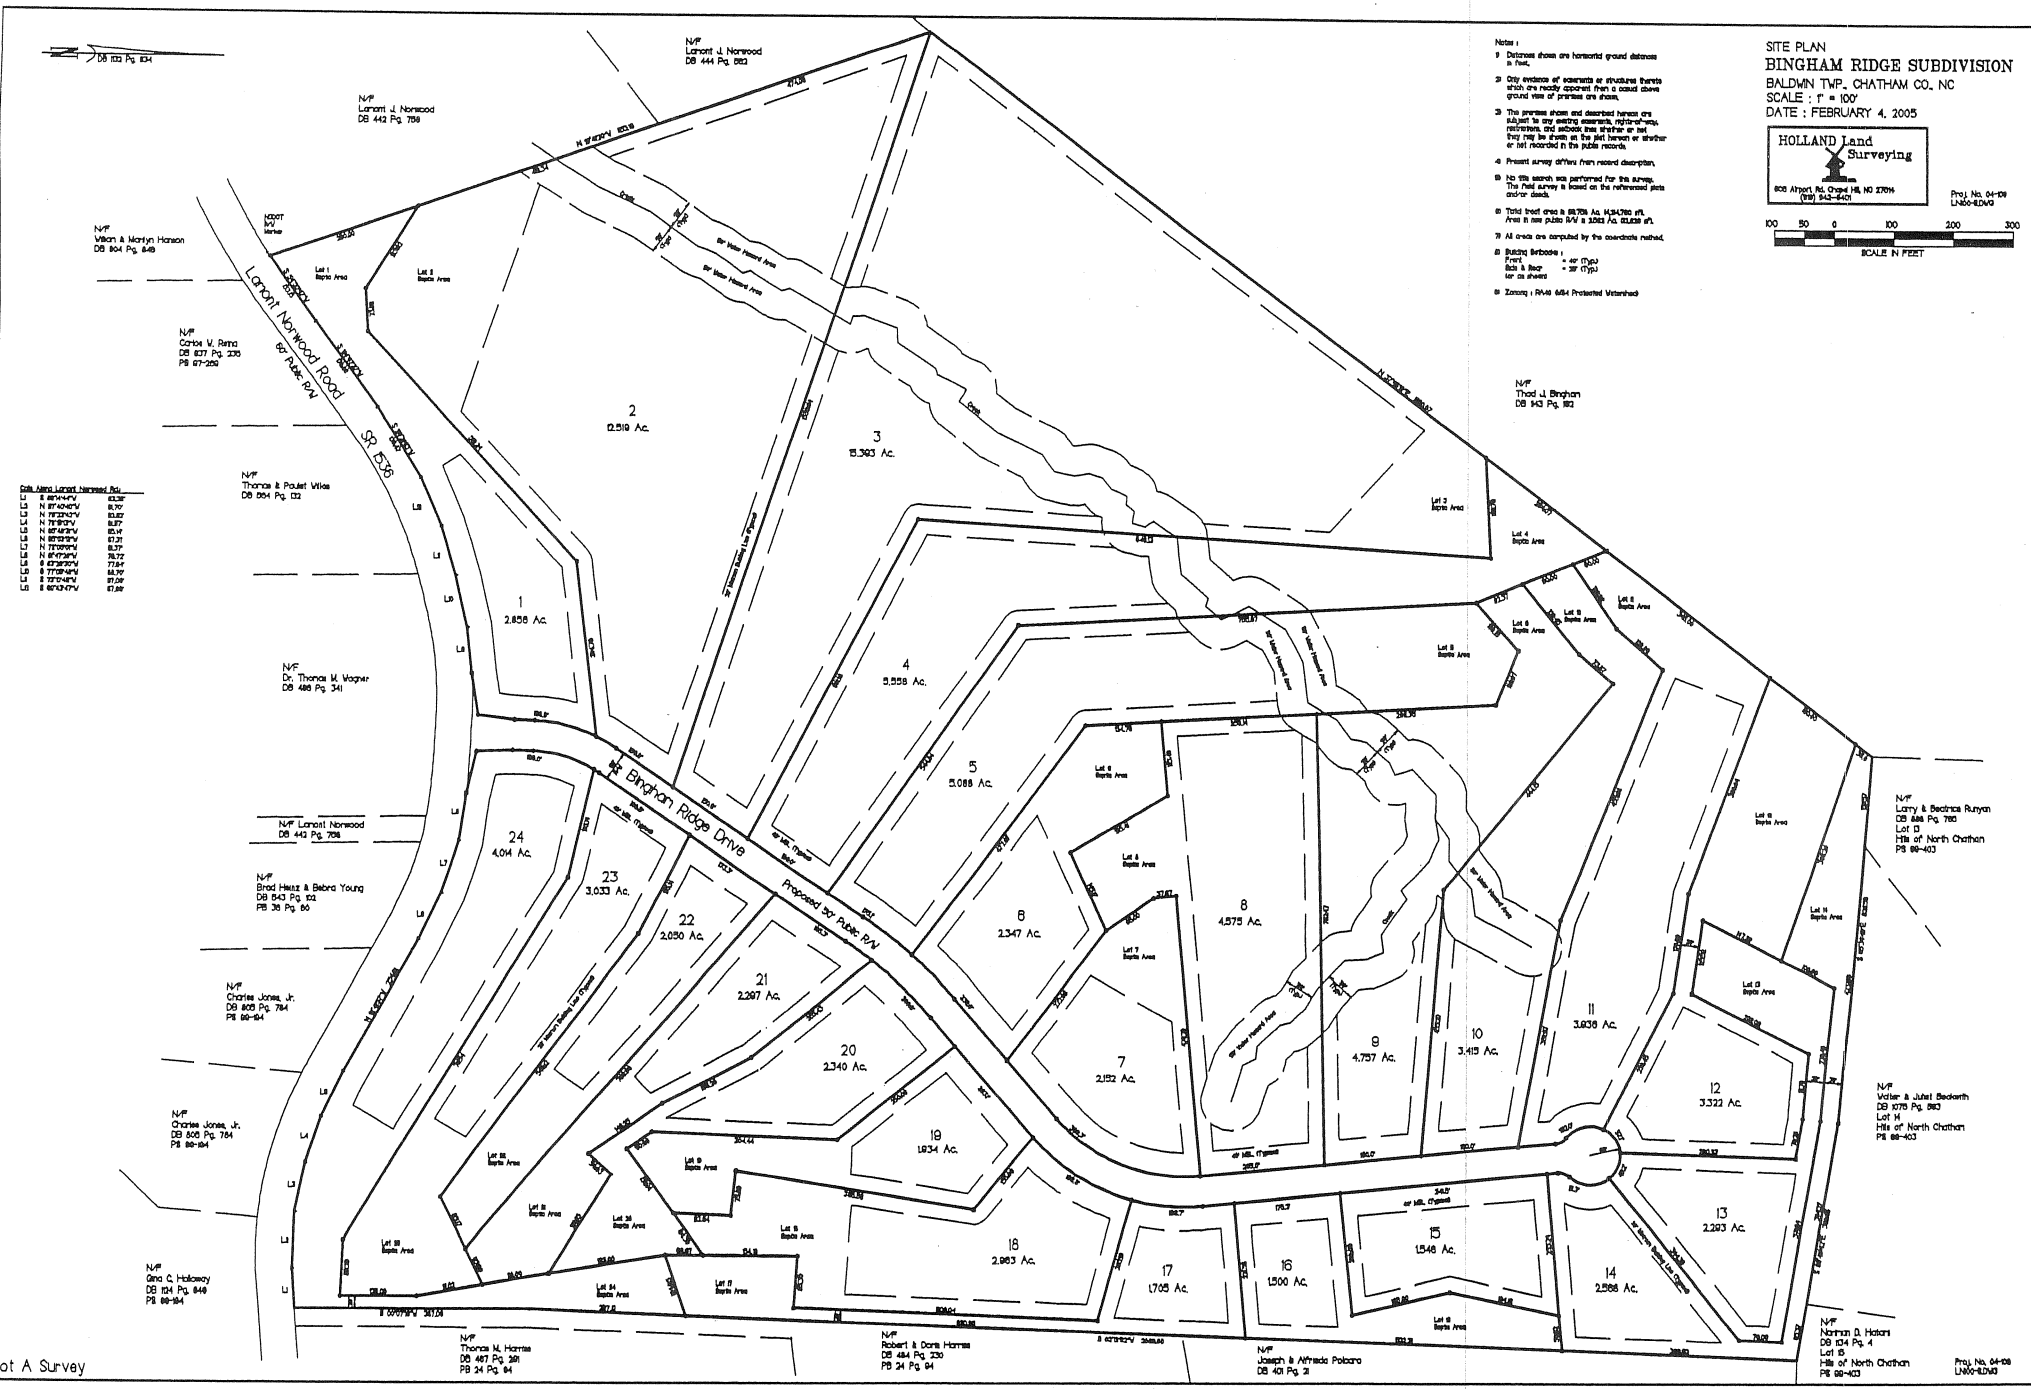
SITE PLAN
BINGHAM RIDGE SUBDIVISION
BALDWIN TWP., CHATHAM CO., NC
SCALE : 1" = 100'
DATE : FEBRUARY 4, 2005
HOLLAND Land Surveying
SCALE IN FEET
Lamont Norwood Road
SR 1536
Bingham Ridge Drive
Proposed 50' Public R/W
N/F Lamont J. Norwood DB 444 Pg. 862
N/F Lamont J. Norwood DB 442 Pg. 759
N/F Wilson & Marilyn Hanson DB 904 Pg. 848
N/F Carlos W. Reina DB 837 Pg. 235 PB 97-259
N/F Thomas & Paulet Wilkes DB 564 Pg. 132
N/F Dr. Thomas M. Wagner DB 486 Pg. 341
N/F Lamont Norwood DB 442 Pg. 759
N/F Brad Heinz & Bebra Young DB 543 Pg. 102 PB 38 Pg. 60
N/F Charles Jones, Jr. DB 805 Pg. 784 PB 99-194
N/F Charles Jones, Jr. DB 805 Pg. 784 PB 99-194
N/F Gina C. Holloway DB 124 Pg. 848 PB 99-194
N/F Thomas M. Harris DB 467 Pg. 291 PB 24 Pg. 94
N/F Robert & Doris Harris DB 484 Pg. 230 PB 24 Pg. 94
N/F Joseph & Alfredo Polcaro DB 401 Pg. 21
N/F Thad J. Bingham DB 143 Pg. 192
N/F Larry & Beatrice Runyan DB 888 Pg. 785 Lot 13 Hills of North Chatham PB 99-403
N/F Walter & Juliet Beckwith DB 1075 Pg. 583 Lot 14 Hills of North Chatham PB 99-403
N/F Norman D. Hatari DB 134 Pg. 4 Lot 15 Hills of North Chatham PB 99-403
1 2.858 Ac.
2 12.519 Ac.
3 15.393 Ac.
4 5.558 Ac.
5 5.088 Ac.
6 2.347 Ac.
7 2.152 Ac.
8 4.575 Ac.
9 4.757 Ac.
10 3.415 Ac.
11 3.936 Ac.
12 3.322 Ac.
13 2.293 Ac.
14 2.588 Ac.
15 1.546 Ac.
16 1.500 Ac.
17 1.705 Ac.
18 2.963 Ac.
19 1.934 Ac.
20 2.340 Ac.
21 2.297 Ac.
22 2.050 Ac.
23 3.033 Ac.
24 4.014 Ac.
Proj. No. 04-108 LN00-BLDW3