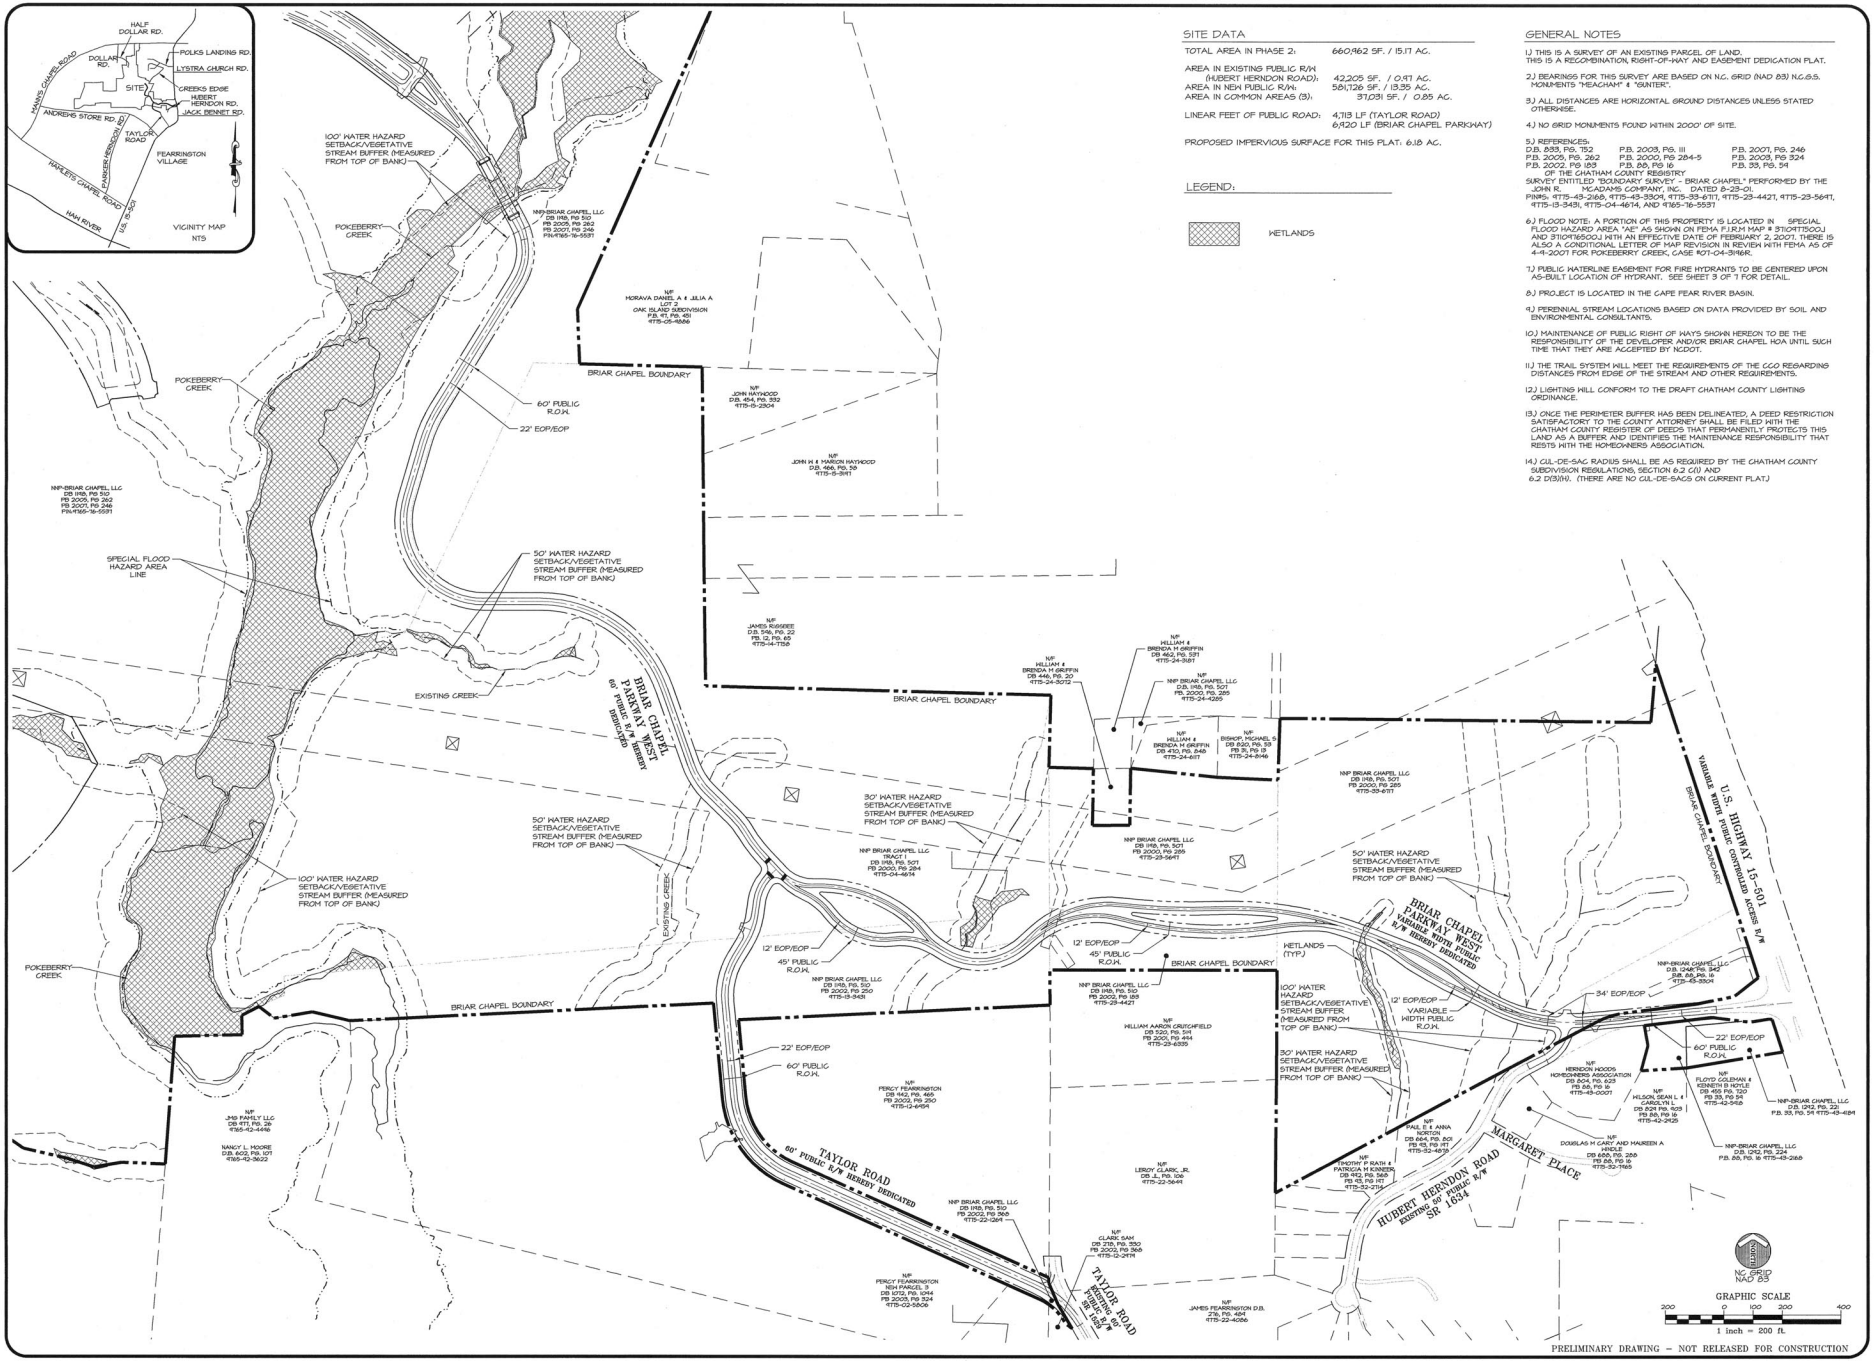

THE JOHN R. McADAMS COMPANY, INC.
ENGINEERS/PLANNERS/SURVEYORS
RESEARCH TRIANGLE PARK, NC
P.O. BOX 14005 ZIP 27709-4005
(919) 361-5000

NORTH CAROLINA REGISTERED LANDSCAPE ARCHITECT 1050 KEVIN HAMM

REVISIONS:

OWNER:
NEWLAND COMMUNITIES
5850 FAYETTEVILLE ROAD
SUITE 201
DURHAM, NORTH CAROLINA 27713

BRIAR CHAPEL
PHASE 2
CHATHAM COUNTY, NORTH CAROLINA

PRELIMINARY PLAT

PROJECT NO.	NEW-05020
FILENAME:	NEW05020-PP
DESIGNED BY:	-
DRAWN BY:	RLU
SCALE:	1"=200'
DATE:	08-10-07
SHEET NO.	C-1

McADAMS