LINE TABLE

LINE	LENGTH	BEARING	LINE	LENGTH	BEARING	LINE	LENGTH	BEARING	LINE	LENGTH	BEARING	LINE	LENGTH	BEARING	LINE	LENGTH	BEARING
L1	209.92	S81°18'48"W	L78	47.06	N60°58'13"E	L155	24.21	N60°02'11"E	L232	46.36	N56°55'16"W	L309	13.61	N36°30'44"W	L360	44.85	S52°57'20"W
L2	18.15	N01°06'47"E	L79	59.72	S78°52'30"E	L156	32.80	N62°31'35"E	L233	15.55	N50°44'42"W	L310	13.68	N27°13'03"W	L361	67.26	S85°21'00"W
L3	58.14	N81°45'32"W	L80	67.75	N88°26'26"E	L157	18.69	S71°50'11"E	L234	13.54	N78°18'46"W	L311	13.27	N10°58'17"E	L362	30.76	S88°49'33"W
L4	137.53	S85°04'41"W	L81	59.85	N70°49'36"E	L158	25.72	N58°49'33"E	L235	33.09	N52°18'44"W	L312	4.36	N31°10'04"W	L363	37.47	S76°28'05"W
L5	21.34	S53°15'25"W	L82	85.58	N63°54'25"E	L159	52.08	N51°36'58"E	L236	8.51	N07°06'56"W	L313	8.91	N23°47'50"W	L364	67.19	S69°43'30"W
L6	33.09	S82°20'49"W	L83	85.76	N71°35'09"E	L160	30.84	N87°49'50"E	L237	8.60	N19°25'51"E	L314	8.75	N29°31'01"E	L365	97.42	S71°59'58"W
L7	66.87	S79°02'01"W	L84	154.02	N65°22'42"E	L161	28.83	S59°28'12"E	L238	10.02	N03°29'17"W	L315	5.10	N16°02'23"E	L366	66.47	S71°03'41"W
L8	34.44	S75°33'46"W	L85	47.39	N55°50'03"E	L162	18.29	S42°47'37"E	L239	5.30	N30°26'38"W	L316	13.34	N14°25'10"W	L367	69.61	S82°50'05"W
L9	72.54	S88°03'27"W	L86	45.35	N63°01'21"E	L163	27.51	S31°01'03"E	L240	7.69	N72°54'07"W	L317	21.73	N09°09'18"E	L368	53.72	N89°34'09"W
L10	48.50	S75°07'32"W	L87	102.83	N41°11'55"E	L164	61.58	S57°42'47"E	L241	17.03	S71°06'39"W	L318	8.19	N18°24'49"E	L369	37.77	S85°18'46"W
L11	87.31	N87°27'55"W	L88	31.00	N58°42'03"E	L165	40.44	S72°29'54"E	L242	4.19	N71°36'27"W	L319	4.17	N08°50'51"W	L370	37.20	N49°43'51"W
L12	60.88	S87°36'56"W	L89	18.94	N32°36'59"E	L166	16.56	S49°42'02"E	L243	11.80	N35°32'24"W	L320	18.20	N24°08'42"W	L371	56.95	N40°39'22"W
L13	62.59	N84°49'41"W	L90	40.42	N66°15'56"E	L167	30.59	S64°46'01"E	L244	38.23	N10°49'48"W	L321	10.44	N02°44'47"W	L372	90.41	N34°10'02"W
L14	55.03	N89°56'13"W	L91	42.68	N38°29'57"E	L168	11.48	S17°32'48"E	L245	26.59	N54°09'27"W	L322	14.46	N45°12'29"W	L373	44.06	N30°02'08"W
L15	48.73	N43°22'21"W	L92	40.94	N09°23'05"E	L169	16.93	N12°49'11"E	L246	21.78	N37°36'13"W	L323	4.53	N12°21'22"W	L374	47.41	N29°53'00"W
L16	64.59	N69°40'06"W	L93	30.77	N24°45'40"E	L170	31.33	N40°24'07"W	L247	18.24	N34°23'03"W	L324	13.24	N09°04'04"E	L375	101.33	S49°34'57"W
L17	105.60	N84°27'15"W	L94	48.76	N32°25'20"E	L171	15.86	N21°32'54"W	L248	15.01	N27°31'57"W	L325	15.77	N20°58'16"W	L376	94.46	S27°36'35"E
L18	49.65	S33°36'24"W	L95	30.96	N73°04'32"E	L172	12.74	N42°04'19"W	L249	13.39	N38°27'16"W	L326	3.74	N07°31'59"E	L377	81.85	S36°47'59"E
L19	45.85	S83°33'35"W	L96	34.85	N26°23'05"E	L173	20.48	N42°54'57"W	L250	36.12	S83°55'22"W	L327	19.46	N17°18'18"E	L378	30.66	S42°03'01"E
L20	12.00	N43°27'02"W	L97	46.75	N06°24'47"W	L174	6.08	N02°10'27"W	L251	40.04	N87°35'00"W	L328	3.82	N20°30'51"W	L379	41.25	S39°25'52"E
L21	29.03	S76°28'34"W	L98	52.51	N18°02'50"E	L175	14.88	N24°39'01"W	L252	18.42	N54°39'01"W	L329	8.64	N45°43'25"W	L380	67.18	S48°20'02"E
L22	47.88	S75°14'20"W	L99	171.44	N32°56'29"E	L176	16.33	N01°09'04"E	L253	7.68	S54°57'34"W	L330	14.65	N04°57'07"W	L381	34.55	S73°15'41"E
L23	36.15	S69°54'07"W	L100	22.21	N41°15'23"E	L177	22.69	N10°16'14"E	L254	14.72	N75°02'36"W	L331	5.68	N44°34'14"E	L382	29.31	N86°44'36"E
L24	89.86	S66°01'31"W	L101	11.47	N46°23'05"E	L178	24.52	N10°54'39"E	L255	34.78	N43°10'02"W	L332	7.15	N35°07'52"E	L383	82.01	S88°10'09"E
L25	92.35	S70°50'56"W	L102	13.51	N32°08'07"E	L179	24.03	N10°40'20"E	L256	23.14	N51°32'47"W	L333	5.71	N04°15'46"W	L384	57.85	N80°01'49"E
L26	80.83	S74°36'37"W	L103	32.29	N38°57'51"E	L180	30.89	N03°38'39"E	L257	22.21	N61°00'44"W	L334	3.72	N06°18'08"W	L385	67.32	N74°28'12"E
L27	72.57	S68°01'50"W	L104	13.01	N39°35'41"E	L181	65.32	N09°02'57"E	L258	15.62	N46°38'00"W	L335	8.04	N06°31'18"W	L386	50.00	S15°31'48"E
L28	66.47	N87°38'20"W	L105	22.59	N36°55'51"E	L182	25.24	N08°13'48"W	L259	8.67	N58°46'38"W	L336	2.34	N01°25'00"W	L387	111.46	N71°29'37"E
L29	32.45	S42°08'32"W	L106	20.02	N42°00'07"E	L183	57.55	N06°39'07"W	L260	1.88	N19°02'40"W	L337	21.04	N29°06'54"E	L388	89.27	N70°02'53"E
L30	96.08	S31°16'59"W	L107	19.49	N29°05'22"E	L184	14.42	N04°07'50"W	L261	7.72	N09°52'41"E	L338	6.88	N27°43'51"W	L389	20.75	N81°26'43"E
L31	37.28	S69°56'56"W	L108	7.62	N03°03'06"W	L185	10.12	N05°42'30"W	L262	14.12	N08°03'05"W	L339	13.86	N46°50'40"E	L390	84.62	S79°08'09"E
L32	92.29	N84°37'35"W	L109	9.57	N46°30'39"E	L186	13.09	N46°46'38"E	L263	13.97	N71°30'42"W	L340	2.48	N45°45'07"E	L391	134.75	S80°16'36"E
L33	59.56	N51°53'12"W	L110	8.85	S67°29'28"E	L187	22.91	N06°25'19"E	L264	31.46	N04°56'40"W	L341	14.67	N10°46'42"E	L392	121.71	S81°14'43"E
L34	82.96	N63°33'53"W	L111	5.61	S83°17'05"E	L188	40.32	N09°09'13"W	L265	23.23	N01°28'45"W	L342	11.43	N23°20'53"E	L393	41.27	S84°37'20"E
L35	65.13	N82°58'12"W	L112	8.54	S26°57'20"E	L189	56.49	N09°36'49"W	L266	27.10	N10°38'37"W	L343	1.44	N04°07'11"W	L394	31.10	S84°37'20"E
L36	29.20	N87°10'01"W	L113	7.64	N85°09'51"E	L190	18.44	N44°35'44"W	L267	7.27	N42°17'24"W	L344	9.32	N09°43'25"E	L395	34.90	N86°56'53"E
L37	34.78	N70°17'00"W	L114	13.18	N74°59'45"E	L191	10.28	N03°12'06"W	L268	11.56	N82°50'39"W	L345	9.78	N57°53'50"W	L396	166.56	S25°39'13"W
L38	49.40	N80°42'53"W	L115	19.39	S33°38'35"E	L192	6.34	N46°52'45"E	L269	6.58	N42°10'20"W	L346	6.58	N55°37'10"W	L397	116.38	S40°16'24"E
L39	93.70	N74°27'27"W	L116	27.48	S55°28'40"E	L193	12.05	N35°30'31"E	L270	28.81	N15°00'50"W	L347	3.11	N29°37'02"W	L398	117.73	S45°20'47"E
L40	102.21	N72°32'50"W	L117	23.96	S58°45'40"E	L194	17.03	N07°38'04"E	L271	7.99	N04°41'19"E	L348	8.74	N60°52'27"W	L399	88.05	S49°14'46"E
L41	37.57	N78°20'11"W	L118	16.01	S74°47'30"E	L195	28.99	N15°43'22"W	L272	28.40	N04°06'31"W	L349	14.73	N21°02'04"W	L400	85.00	S16°56'16"W
L42	100.78	N73°48'20"W	L119	13.61	S68°10'02"E	L196	36.25	N34°55'50"W	L273	7.61	N20°03'00"W	L350	2.93	N58°44'01"W			
L43	103.26	N73°10'45"W	L120	25.51	S64°41'52"E	L197	3.13	N71°37'38"W	L274	4.78	N60°42'14"W	L351	12.48	N63°13'08"W			
L44	77.26	N68°51'00"W	L121	22.88	S35°02'17"E	L198	13.73	S88°01'51"W	L275	4.12	N75°05'56"W	L352	10.00	N51°12'16"W			
L45	11.64	N50°08'12"W	L122	53.69	S60°53'03"E	L199	23.24	N55°54'47"W	L276	13.75	N30°36'55"W	L353	31.71	N21°49'48"W			
L46	16.78	N79°55'23"W	L123	20.58	S65°48'56"E	L200	49.21	N35°09'35"W	L277	4.01	N10°27'20"E	L354	56.71	N42°50'25"W			
L47	9.96	N57°31'24"W	L124	27.05	S48°39'51"E	L201	31.07	N44°27'17"W	L278	1.80	N23°50'26"E	L355	64.98	S03°38'57"E			
L48	24.86	N80°53'40"W	L125	12.98	N84°15'18"E	L202	41.29	N38°28'41"W	L279	13.49	N48°57'08"E	L356	15.45	S14°39'52"W			
L49	26.57	N54°06'58"W	L126	14.42	S54°35'16"E	L203	39.68	N24°36'14"W	L280	7.54	N01°11'41"W	L357	85.08	S14°39'52"W			
L50	25.85	N68°44'49"W	L127	17.71	N80°27'56"E	L204	31.77	N05°29'40"W	L281	36.26	N15°39'48"W	L358	96.08	S38°38'10"W			
L51	40.57	N57°57'13"W	L128	20.51	N56°04'48"E	L205	35.94	N18°28'07"W	L282	17.95	N55°22'22"W	L359	48.53	S52°57'20"W			
L52	136.59	N75°50'20"W	L129	28.34	N69°22'04"E	L206	28.13	N01°42'40"W	L283	20.49	S89°05'56"W						
L53	26.98	N83°59'26"W	L130	40.76	N70°31'36"E	L207	36.35	N06°47'47"E	L284	3.60	N30°05'06"W						
L54	34.69	N74°17'09"W	L131	24.89	N63°57'20"E	L208	16.95	N02°44'00"E	L285	32.92	N19°21'03"E						
L55	12.18	S75°43'27"W	L132	19.40	N74°03'57"E	L209	6.07	N26°39'21"W	L286	13.98	N01°55'57"W						
L56	32.47	N68°18'01"W	L133	17.99	N39°03'32"E	L210	15.36	N41°20'26"W	L287	20.89	N17°20'15"W						
L57	16.25	N53°16'37"W	L134	39.98	N86°31'43"E	L211	20.82	N42°49'34"W	L288	24.31	N03°48'24"W						
L58	6.41	N77°48'17"W	L135	49.37	N88°59'24"E	L212	22.60	N39°43'55"W	L289	36.99	N11°39'48"W						
L59	18.17	N44°25'35"W	L136	10.25	S73°33'44"E	L213	19.90	N30°36'59"W	L290	12.21	N47°20'50"W						
L60	37.50	N45°40'42"W	L137	91.91	S70°01'31"E	L214	6.09	N62°29'45"W	L291	33.53	N34°38'50"W						
L61	40.18	N57°21'30"W	L138	22.25	S57°01'43"E	L215	18.05	N74°43'50"W	L292	3.79	N09°51'43"E						
L62	73.91	N62°48'04"W	L139	20.70	S30°00'16"E	L216	11.99	N50°34'18"W	L293	9.54	N33°10'17"E						
L63	44.46	N60°53'17"W	L140	50.31	S75°12'52"E	L217	33.27	N36°07'33"W	L294	28.94	N02°40'29"E						
L64	27.60	N66°59'14"W	L141	20.09	N36°42'24"E	L218	24.62	N18°49'32"W	L295	34.25	N01°57'04"E						
L65	16.59	N58°44'19"W	L142	24.38	S84°36'40"E	L219	28.96	N41°03'47"W	L296	14.68	N19°55'30"E						
L66	45.17	N68°50'52"W	L143	25.80	N76°22'55"E	L220	10.99	N45°38'40"W	L297	12.99	N10°41'16"W						
L67	40.66	N69°21'03"W	L144	17.63	N01°16'01"E	L221	18.08	N28°51'48"W	L298	9.27	N24°19'42"W						
L68	157.06	N67°27'02"W	L145	41.49	N42°26'08"E	L222	22.28	N21°28'12"W	L299	16.78	N56°31'24"W						
L69	45.31	N61°10'12"W	L146	41.97	N38°40'45"E	L223	20.94	N02°48'58"W	L300	22.15	N43°45'34"W						
L70	42.88	N63°34'34"W	L147	36.10	N35°16'01"E	L224	39.33	N09°46'36"W	L301	19.46	N10°36'38"W						
L71	63.07	N68°10'20"W	L148	44.47	N65°27'31"E	L225	16.12	N11°38'37"W	L302	32.72	N41°12'53"W						
L72	231.00	N74°59'15"W	L149	17.19	S47°03'05"E	L226	2.97	N53°37'28"W	L303	9.84	N36°15'12"W						
L73	84.04	N78°33'04"W	L150	47.32	N78°36'34"E	L227	8.84	N50°05'20"W	L304	1.60	N59°20'49"W						
L74	66.51	N73°13'33"W	L151	56.88	N70°18'09"E	L228	27.40	N26°54'49"E	L305	2.66	S71°24'29"W						
L75	134.59	N78°59'32"W	L152	26.00	N03°38'24"E	L229	9.05	N29°04'18"E	L306	6.57	N73°49'57"W						
L76	197.71	N79°24'54"W	L153	39.35	N55°39'13"E	L230	11.29	N60°30'05"W	L307	14.53	N32°08'20"W						
L77	28.81	N42°52'10"E	L154	39.46	N81°02'59"E	L231	34.02	N29°02'55"W	L308	9.44	N18°59'44"E						

CURVE TABLE

CURVE	LENGTH	RADIUS	CHORD BEARING	CHORD LENGTH
C1	893.61	5641.65	N11°58'07"E	892.68
C2	167.69	5641.65	N18°13'16"E	167.68
C3	37.15	1532.40	S18°23'12"W	37.15
C4	738.69	1532.40	S03°52'57"W	731.56

REFERENCES:

1. DB 1209 PG 380
2. DB 1436 PG 342
3. PB 2006 SL 146
4. PB 2006 SL 150 - 151
5. PB 2006 SL 496 - 499
6. PB 2007 SL 507
7. PB 2007 SL 512 - 514
8. PB 2012 SL 10 - 11
9. PB 2012 SL 158 - 170

SEE SHEETS 1 & 8 FOR ALL NOTES AND CERTIFICATES.

SITE ACREAGE

TRACT 1:	54.48 AC
TRACT 2:	256.96 AC
CONSERVATION BUFFER AREA 5B:	4.476 AC
TOTAL AREA CONVEYED:	**± 315.916 AC**

ABBREVIATION TABLE

AC:	ACRES
AG:	ABOVE GROUND
BG:	BELOW GROUND
CMF:	CONCRETE MONUMENT FOUND
DB:	DEED BOOK
IPF:	IRON PIPE FOUND
PB:	PLAT BOOK
PG:	PAGE
N/F:	NOW OR FORMERLY
SF:	SQUARE FEET
SL:	SLIDE
TYP:	TYPICAL

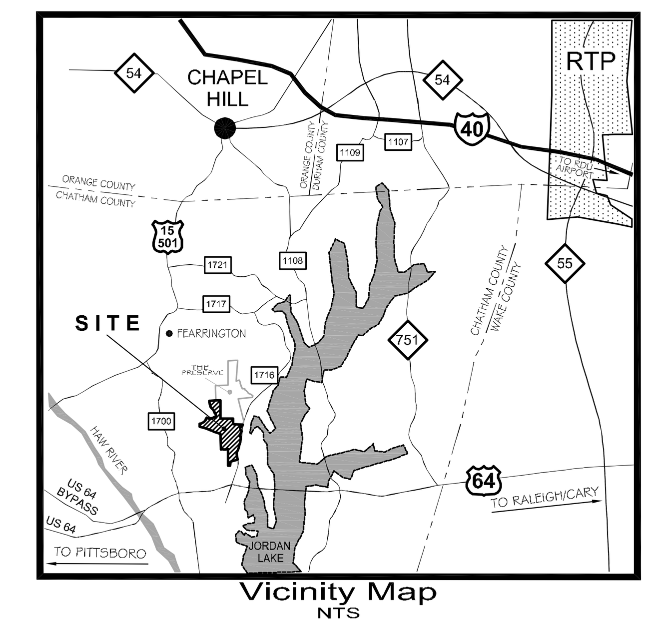

Vicinity Map
NTS

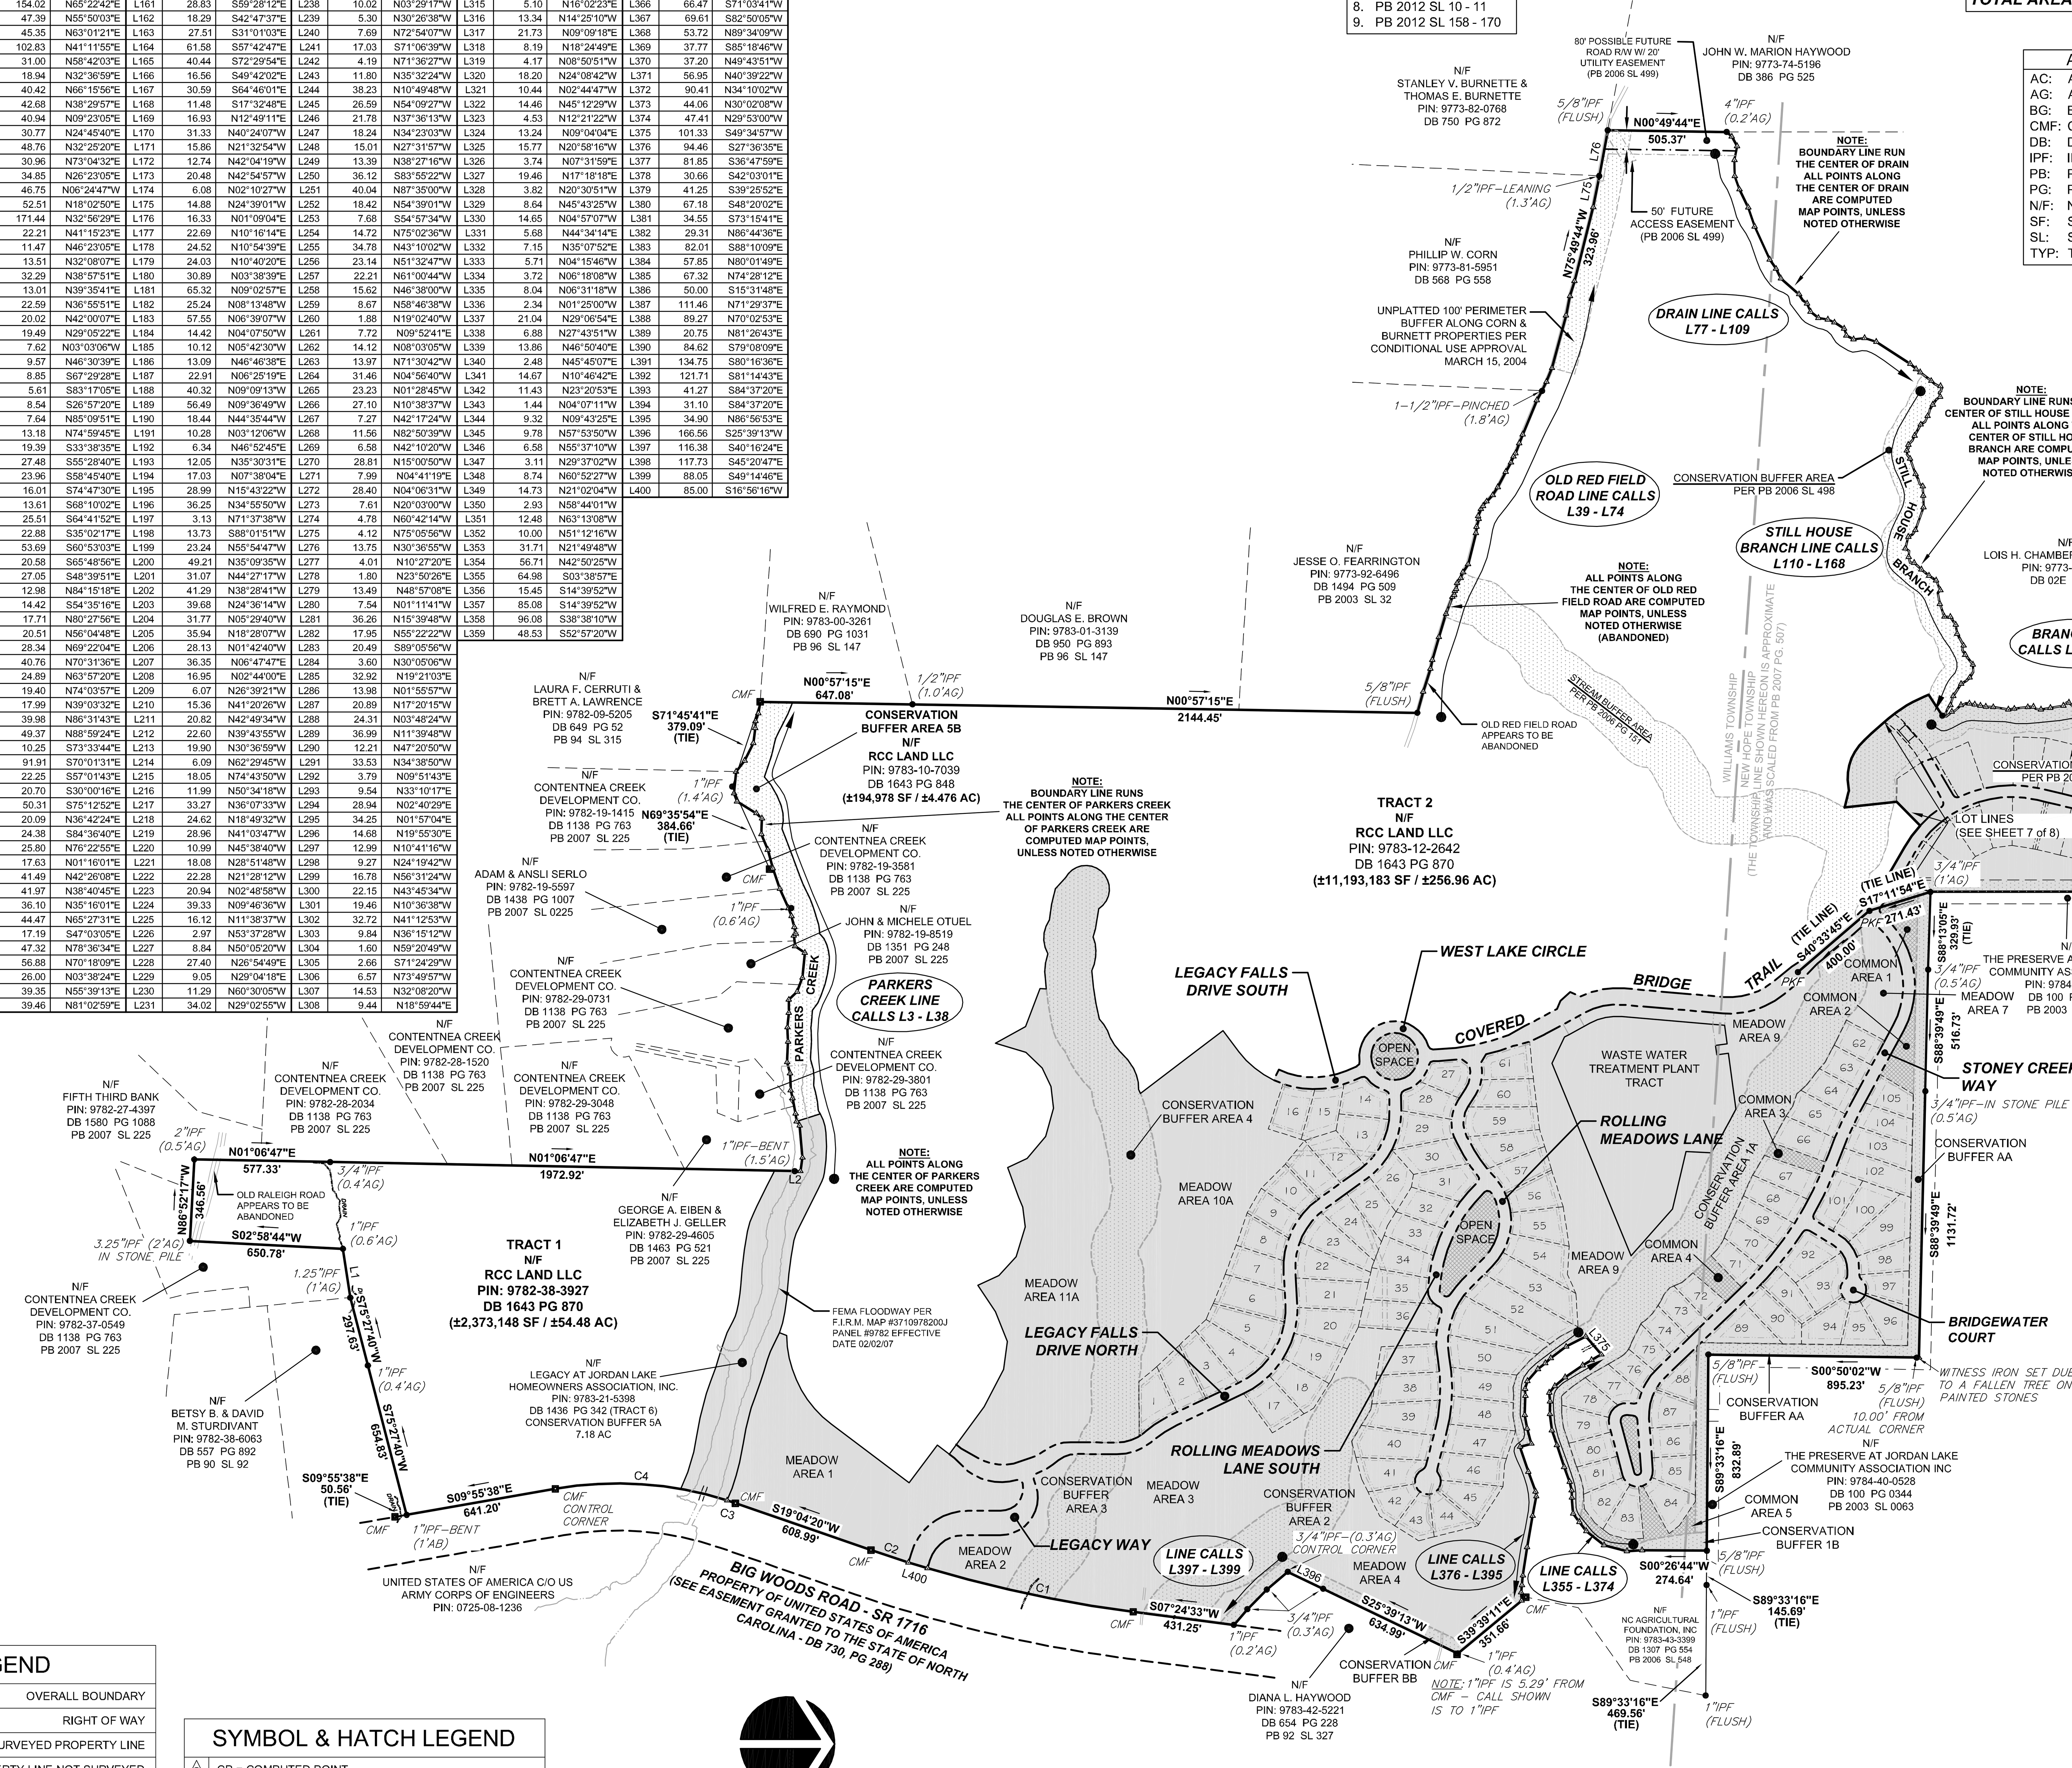

LINE LEGEND

	OVERALL BOUNDARY
	RIGHT OF WAY
	SURVEYED PROPERTY LINE
	PROPERTY LINE NOT SURVEYED
	CONSERVATION BUFFER AREA
	EASEMENT LINE
	POSSIBLE FUTURE R/W LINE
	SETBACK LINE
	FEMA FLOODWAY
	MATCH LINE

SYMBOL & HATCH LEGEND

- CP = COMPUTED POINT
- IPF = IRON PIPE FOUND
- CMF = CONCRETE MONUMENT FOUND
- IPS = IRON PIPE SET
- LOTS NOT INCLUDED IN ALTA SURVEY
- COMMON AREA / OPEN SPACE
- CONSERVATION / STREAM BUFFER

NOTES:

1. THE PURPOSE OF THIS PLAT IS TO PERFORM AN ALTA / ACSM LAND TITLE SURVEY UPDATE FOR FREEHOLD CAPITAL ACQUISITIONS, LLC FOR TRACTS 1, 2 AND CONSERVATION BUFFER AREA 5B CURRENTLY OWNED BY RCC LAND LLC AT THE LEGACY AT JORDAN LAKE SUBDIVISION LOCATED OFF BIG WOODS ROAD IN WILLIAMS AND NEW HOPE TOWNSHIPS IN CHATHAM COUNTY, NORTH CAROLINA.
2. THE PROPERTY SHOWN HEREON IS SUBJECT TO ALL EASEMENTS OF RECORD AFFECTING SAME.
3. THIS SURVEYOR DOES NOT CLARIFY TO THE EXISTENCE OR NON-EXISTENCE OF ANY UTILITIES THAT MAY OR MAY NOT EXIST WITHIN THE BOUNDARIES AS SHOWN HEREON.
4. COPYRIGHT APRIL 21st, 2014 BY CE GROUP, INC. - 301 GLENWOOD AVENUE, SUITE 220, RALEIGH, NC 27603. COPIES OF THIS PLAT MAY ONLY BE USED FOR PRESERVATION OF SURVEY EVIDENCE AND FOR CONVEYANCES BY CURRENT AND SUBSEQUENT OWNERS TO PURCHASERS. NO ALTERATIONS OR ADDITIONS MAY BE MADE.
5. MINIMUM SETBACKS FOR IMPROVEMENTS ON LOTS SHALL BE AS FOLLOWS
   FRONT YARD SETBACKS: 40 FEET
   SIDE YARD SETBACKS: 10 FEET
   REAR YARD SETBACKS: 30 FEET
   THE REAR YARD SETBACK MAY VARY DEPENDING UPON HOMESITE LOCATION AS FOLLOWS:
   ADJACENT TO BUFFER ZONE / CONSERVATION EASEMENT: 20 FEET
   ADJACENT TO MEADOW AREAS: 30 FEET
   NATURAL BUFFER AREA ALONG OUTER BOUNDARY: 25 FEET
   SETBACKS GREATER THAN THESE MINIMUMS MAY BE ESTABLISHED FOR PARTICULAR LOTS BY THE RECORDED DECLARATION OF COVENANTS, BY ARCHITECTURAL AND SITE DESIGN GUIDELINES OR THE ARCHITECTURAL REVIEW BOARD.
6. OWNER / AGENT
   PAUL J. SMITH (VICE PRESIDENT AND GENERAL COUNCIL)
   RCC LAND LLC.
   4521 SHARON ROAD, SUITE 115
   CHARLOTTE, NC 28211
7. ZONING CLASSIFICATION: PDR-RA-40
8. ALL DISTANCES ARE HORIZONTAL GROUND DISTANCES UNLESS OTHERWISE NOTED.
9. A PORTION OF THE PROPERTY SHOWN HEREON IS LOCATED IN A FLOOD ZONE AS SHOWN BY FEMA F.I.R.M. MAP #3710978200J PANEL #9782 WITH AN EFFECTIVE DATE OF 02/02/07.
10. THERE IS NO NCGS MONUMENT WITHIN 2000' OF THIS SITE.
11. THE UNIT OF MEASUREMENT IS U.S. SURVEY FEET (FT) UNLESS SPECIFICALLY NOTED AS METERS (m).
12. AREA(S) CALCULATED BY THE COORDINATE METHOD.
13. ALL INTERIOR LOTS SHOWN HEREON ARE BASED ON PREVIOUS PLATTED SURVEYS AND ARE ONLY SHOWN HEREON FOR REFERENCE PURPOSES ONLY.
14. ALL LINE AND CURVE TABLES SHOWN HEREON ARE SPECIFIC TO EACH SHEET ON WHICH THEY APPEAR.
15. LOCATIONS OF ALL WATER BOUNDARIES WERE PERFORMED BETWEEN JANUARY 26 - FEBRUARY 4, 2012. THE APPROXIMATE CENTERLINE OF THE CREEKS WERE LOCATED WITH OFFSETS TO THE BANK FULL MEASURED. THE WATER BOUNDARIES ARE SUBJECT TO CHANGE DUE TO NATURAL CAUSES AND THEY MAY OR MAY NOT REPRESENT THE ACTUAL LOCATION OF THE LIMIT OF TITLE.
16. THE PROPERTY SHOWN HEREON IS THE SAME AS FOUND IN PLAT BOOK 2012 PAGES 158-170 RECORDED IN THE CHATHAM COUNTY REGISTRY.

I, WILLIAM M. DIGIACOMO, CERTIFY THAT THIS ALTA/ACSM LAND TITLE SURVEY PLAT WAS DRAWN UNDER MY SUPERVISION, FROM AN ACTUAL GROUND (CONVENTIONAL) SURVEY MADE UNDER MY SUPERVISION; THAT SURVEYED PROPERTY LINES SHOWN HEREON ARE BASED UPON THE DEEDS AND PLATS REPORTED HEREON; THAT THE BOUNDARIES NOT SURVEYED ARE CLEARLY INDICATED AS SUCH AND ARE BASED UPON THE DEEDS AND PLATS REPORTED HEREON; THAT THE RATIO OF PRECISION AS CALCULATED BEFORE ADJUSTMENT EXCEEDS 1:10,000; THAT THE PLANIMETRIC INFORMATION DEPICTED ON THIS MAP COMPLIES WITH NATIONAL MAP ACCURACY STANDARDS AND THE REQUIREMENTS OF THE STANDARDS OF PRACTICE FOR LAND SURVEYING IN NORTH CAROLINA (21 NCAC 56.1600). WITNESS MY ORIGINAL SIGNATURE, REGISTRATION NUMBER AND SEAL THIS 21st DAY OF APRIL, A.D., 2014.

Will M. Di [signature] 4/21/14

NORTH CAROLINA PROFESSIONAL SEAL L-4968 LAND SURVEYOR WILLIAM M. DIGIACOMO

WILLIAM M. DIGIACOMO, PLS N.C REG. NO.: L-4968

NO.	REVISIONS	DATE

CE GROUP
301 GLENWOOD AVE. 220
RALEIGH, NC 27603
PHONE: 919-367-8790
FAX: 919-322-0032
www.cegroupinc.com
License # C-1739

ALTA / ACSM LAND TITLE SURVEY FOR
FREEHOLD CAPITAL ACQUISITIONS, LLC
THE LEGACY AT JORDAN LAKE - TRACTS 1, 2 & CONSERVATION BUFFER AREA 5B
NEW HOPE & WILLIAMS TOWNSHIPS - CHATHAM COUNTY, NORTH CAROLINA
OVERALL BOUNDARY

Survey Date:	JANUARY 31, 2014
Scale:	1" = 400'
Drawn:	ACS
Checked:	WMD
Project No.	325-20
Computer Dwg. Name	325-20_ALTA_01_Overall Boundary_2014_FCA
Sheet No:	1 Of 8